# Barber the Bear Climber

Product: 1000265

From whimsical to realistic, Cre8Play's artists use textures and colors to create fun sculptures for children to explore. Constructed of durable Glass Fiber Reinforced Concrete, (GFRC), our unique designs allow for climbing and stepping to inspire the imagination.

L: 5' 8"
W: 4' 2"
H: 4' 6"
1,800 LBS

All images and concepts are Copyright © 2025, Cre8Play, LLC-All rights reserved. Cre8Play may change or modify this information as necessary and without notice.

*~ All dimensions are approximate ~*
*~ Heights shown from top of surfacing ~*
**User Group Age: 5-12**
*Last Revised 4/10/2025*

2401 Edgewood Ave S • Suite 200
St. Louis Park, MN 55426
612.670.8195
info@cre8play.com
cre8play.com

# Barber the Bear Climber

Product: 1000265

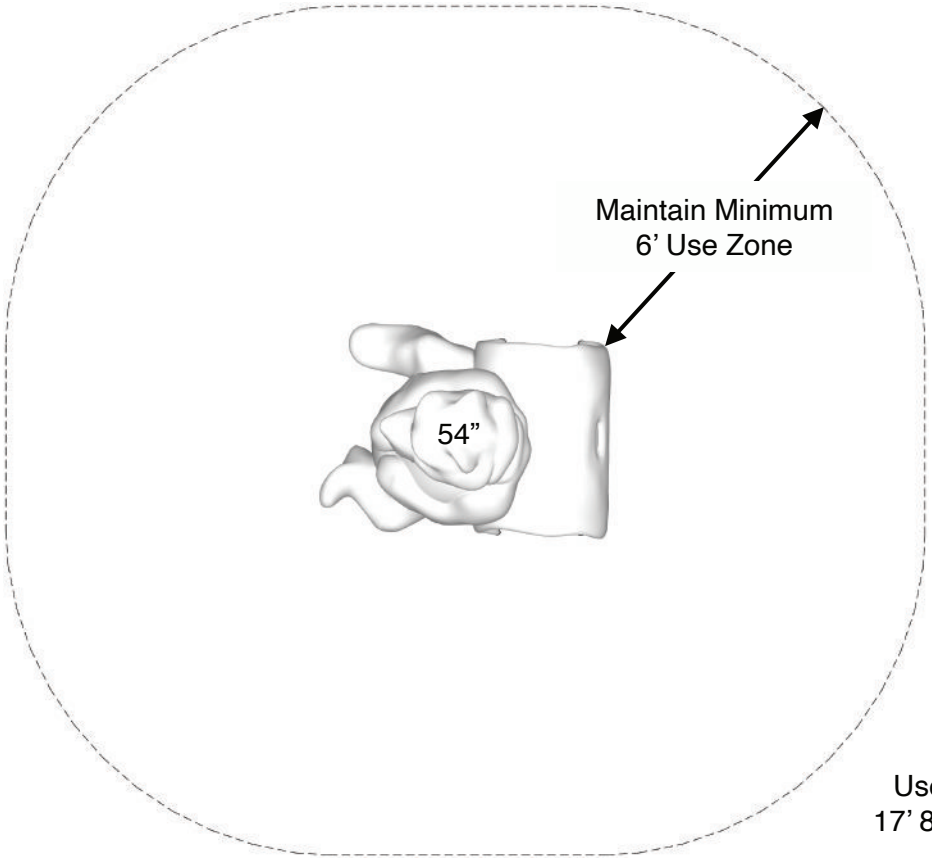


Use Zone:
17’ 8” x 16’ 2”

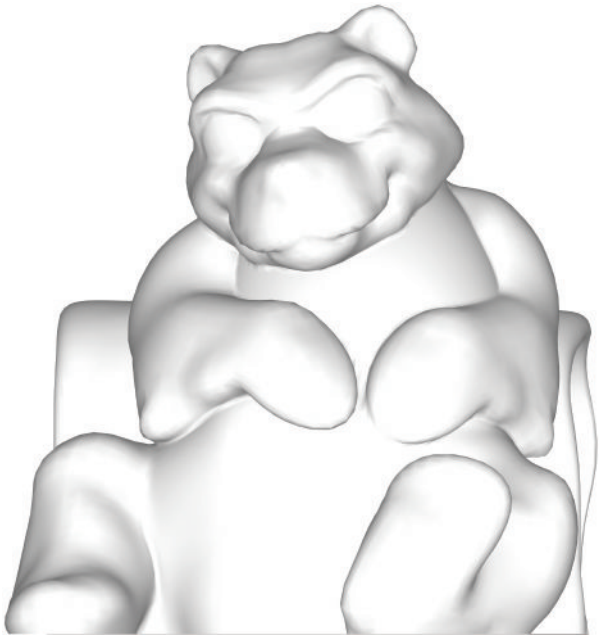

4’ 5”

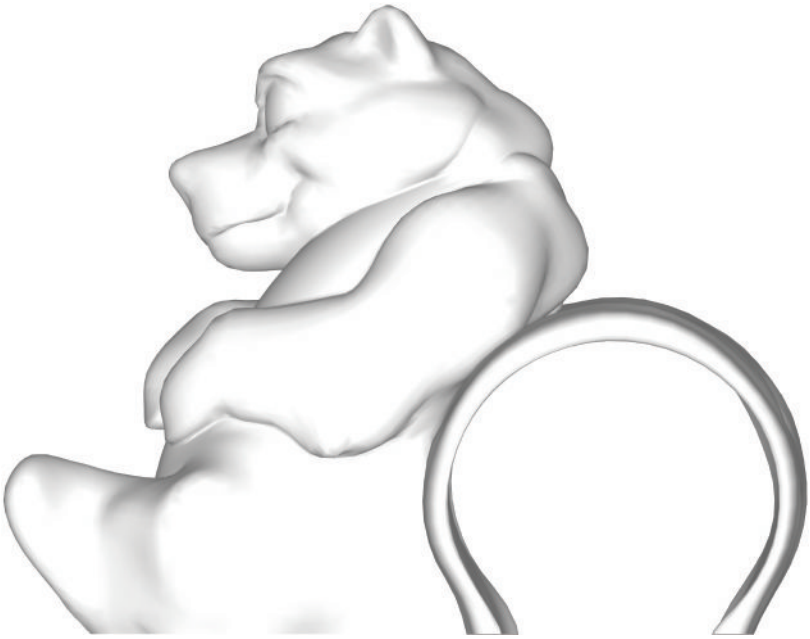

4’ 2”

5’ 8”

All images and concepts are Copyright © 2025, Cre8Play, LLC-All rights reserved. Cre8Play may change or modify this information as necessary and without notice.

*~ All dimensions are approximate ~*
*~ Heights shown from top of surfacing ~*
**User Group Age: 5-12**
*Last Revised 4/10/2025*



2401 Edgewood Ave S • Suite 200
St. Louis Park, MN 55426
612.670.8195
info@cre8play.com
cre8play.com

# Barber the Bear Climber

Product: 1000265

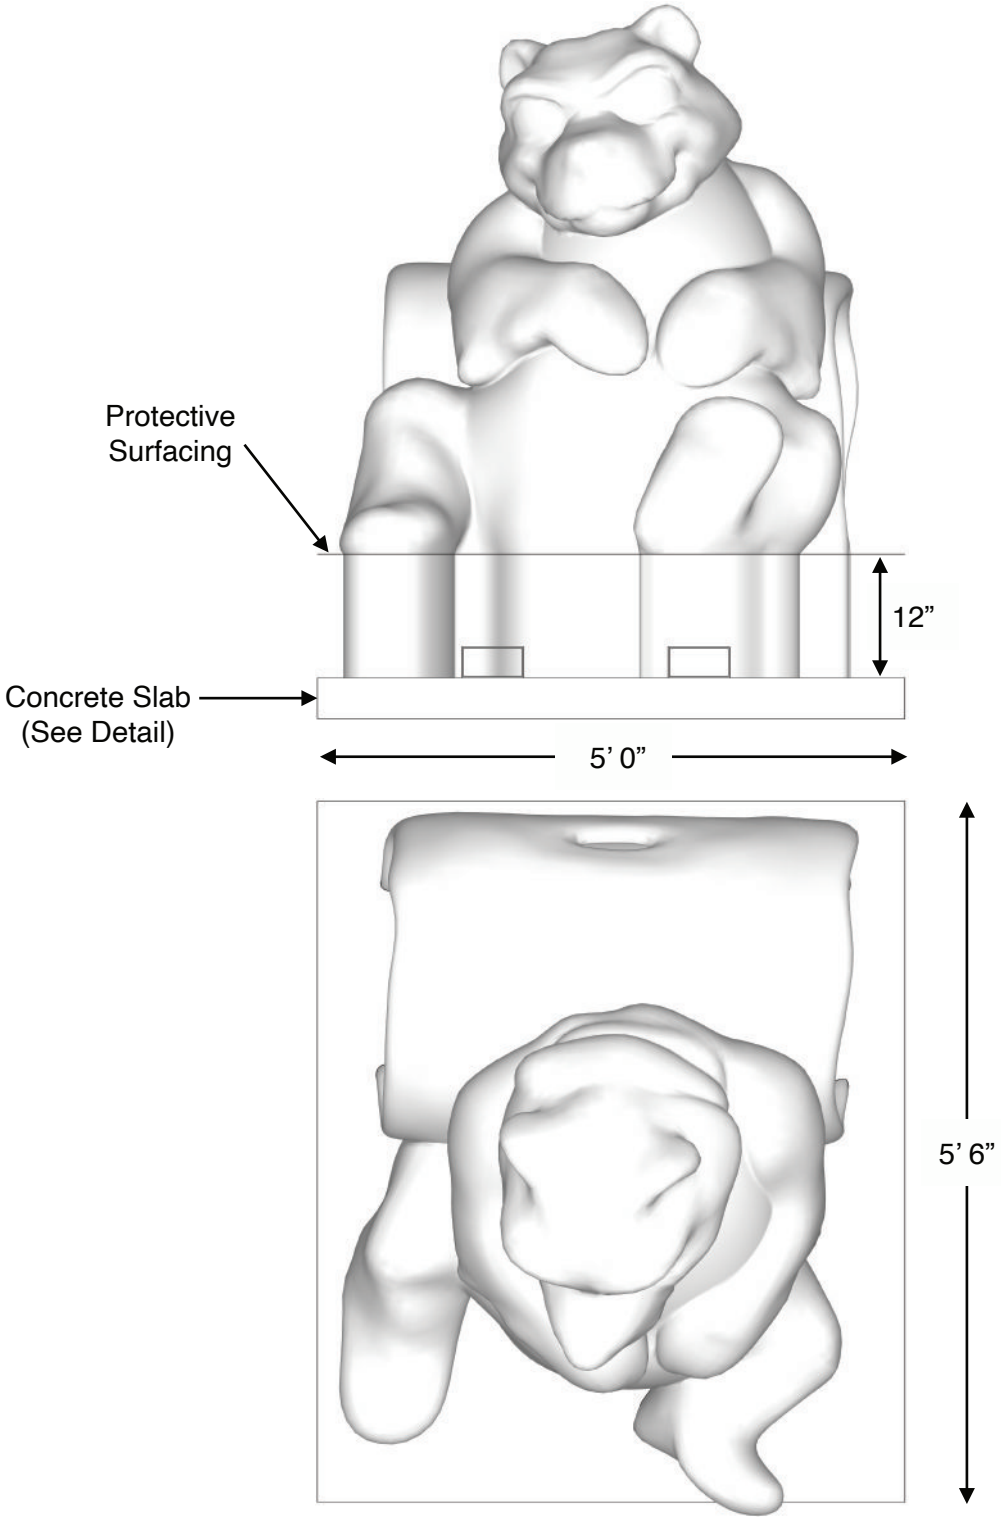


If you determine that less than 12” of surfacing is required, make sure the top of the concrete slab is 12” below the top of the protective surfacing.

All images and concepts are Copyright © 2025, Cre8Play, LLC-All rights reserved. Cre8Play may change or modify this information as necessary and without notice.

*~ All dimensions are approximate ~*
*~ Heights shown from top of surfacing ~*
**User Group Age: 5-12**
*Last Revised 4/10/2025*



2401 Edgewood Ave S • Suite 200
St. Louis Park, MN 55426
612.670.8195
info@cre8play.com
cre8play.com

**NOTES PRIOR TO CONSTRUCTION:**

-Use appropriate equipment to lift and move the play equipment.
-Check local codes and requirements prior to digging or installing any equipment.

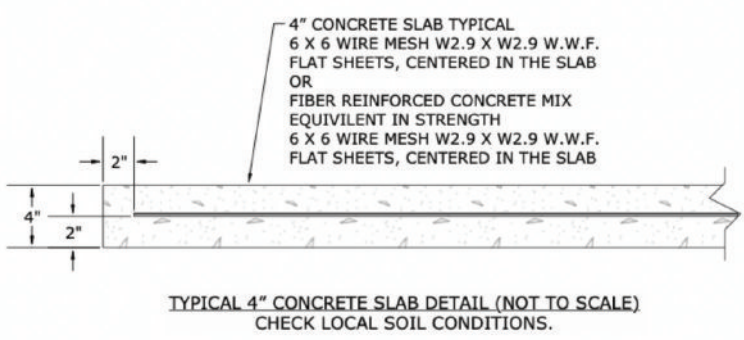


TYPICAL 4" CONCRETE SLAB DETAIL (NOT TO SCALE)
CHECK LOCAL SOIL CONDITIONS.




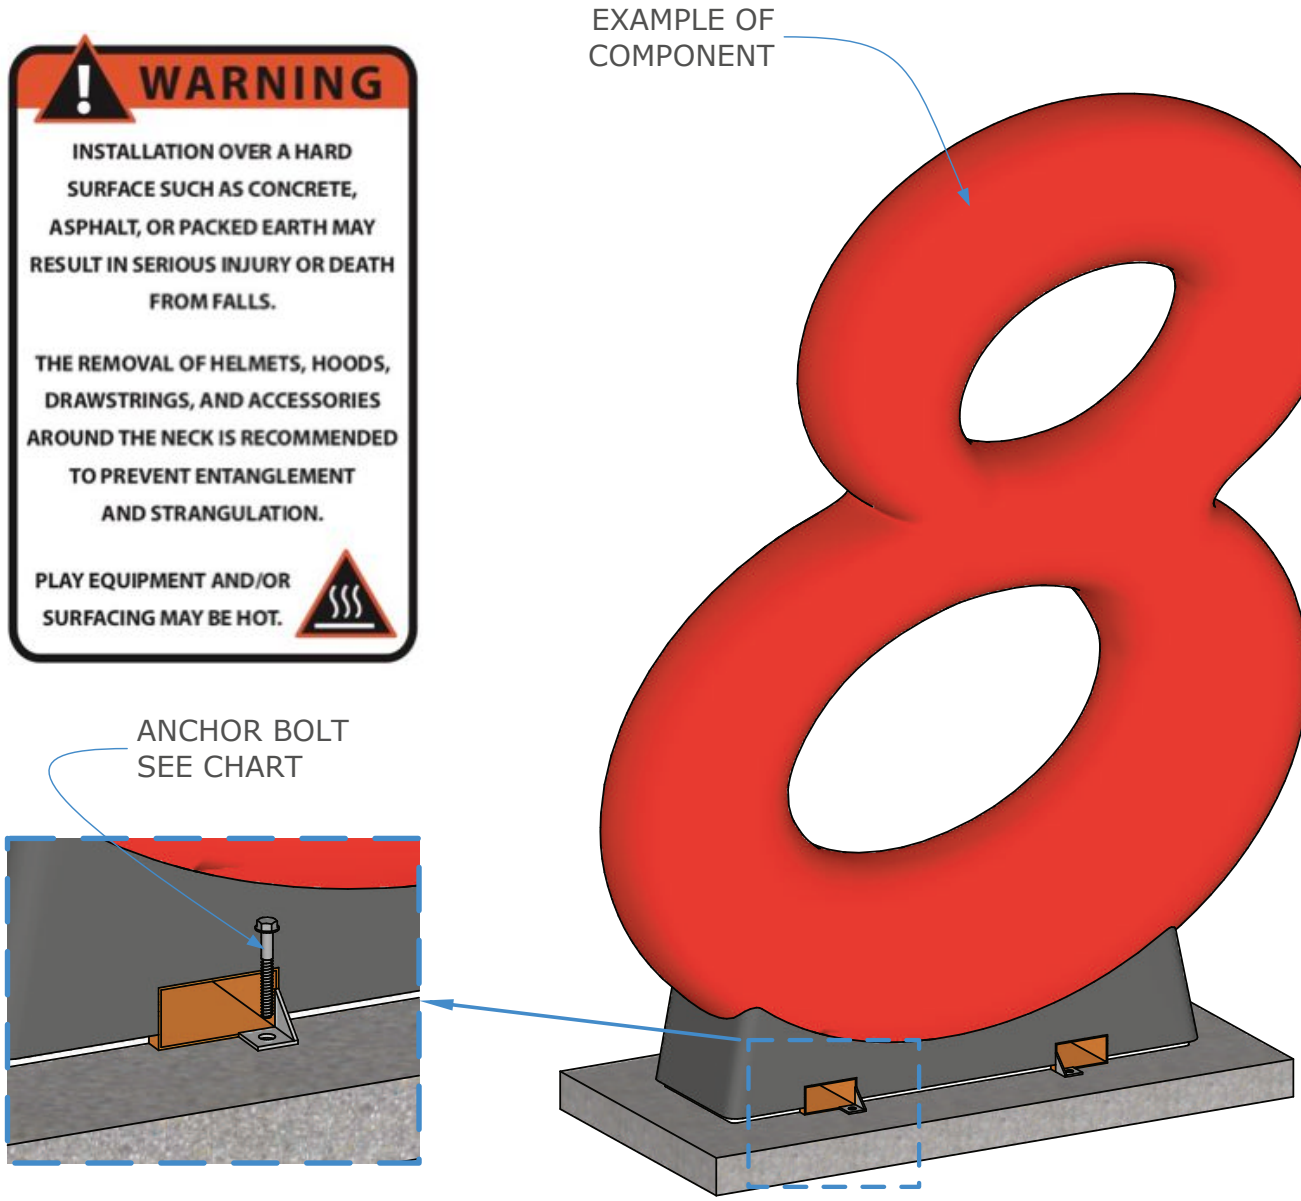


All images and concepts are Copyright © 2025, Cre8Play, LLC-All rights reserved. Cre8Play may change or modify this information as necessary and without notice.

*~ All dimensions are approximate ~*
*~ Heights shown from top of surfacing ~*
**User Group Age: 5-12**
*Last Revised 4/10/2025*



2401 Edgewood Ave S • Suite 200
St. Louis Park, MN 55426
612.670.8195
info@cre8play.com
cre8play.com

**NOTE: Read installation instructions thoroughly before starting installation process.**

**Step 1:** Lay out the area and prepare the site for install. Concrete must be installed over a solid, level base. Check local soil condition and codes. See product installation instructions for minimum use zone requirements to ensure proper spacing and adequate surfacing area.

**Step 2:** Pour a concrete base for the component. Refer to the typical concrete slab section in this document. The concrete should be flush with the ground level. Allow time for the concrete to completely cure before continuing.

**Step 3:** Using an appropriate forklift or boom, place component into final installation location. See the hardware recommendation for information on anchoring equipment down to your concrete slab. Refer to the surfacing manufacturer for installation of an approved impact attenuating play surface around the component with a minimum use zone in every direction.

**Step 4:** Locate your anchor bolts, supplied. Using the proper standard drill bit size noted in the installation table, drill the concrete to the appropriate hole depth through the mounting holes.

**Step 5:** Insert the anchor bolt into the hole and tighten until the bolt is fully seated. Do NOT over tighten the anchor bolts.

**Included Items:**

| Part # | Item | Description | Quantity |
|---|---|---|---|
| 1000265 | Bear on Log Crawl Climber | Play Equipment | 1 |
| HK128 | HDW-16 | Anchor Bolt 1/2” x 3” | 4 |

**Anchor Bolt Installation:**

| Anchor Bolt Size | ANSI Standard Drill Bit Diameter | Anchor Head (Socket Size) | Minimum Embedment | Hole Depth |
|---|---|---|---|---|
| **1/2” x 3”** | 7/16” | 3/4” | 2 1/2” | 3 1/2” |
| **5/8” x 4”** | 1/2” | 13/16” | 3 1/2” | 4 1/2” |
| **5/8” x 6”** | 1/2” | 13/16” | 5 1/2” | 6 1/2” |

**Step 1: Drill**

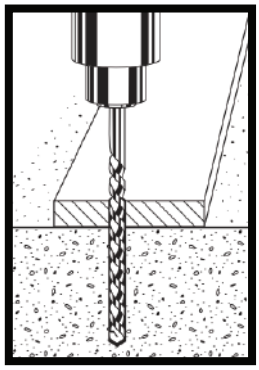

**Step 2: Anchor**

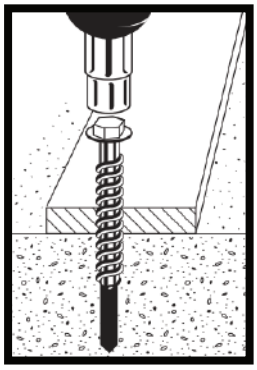

**NOTE: Always wear eye protection appropriate to the task at hand.**

All images and concepts are Copyright © 2025, Cre8Play, LLC-All rights reserved. Cre8Play may change or modify this information as necessary and without notice.

*~ All dimensions are approximate ~*
*~ Heights shown from top of surfacing ~*
**User Group Age: 5-12**
*Last Revised 4/10/2025*



2401 Edgewood Ave S • Suite 200
St. Louis Park, MN 55426
612.670.8195
info@cre8play.com
cre8play.com