


#	Part Number	Component	Install Number	Qua
A	TF60S	Base-60-SM (Tree Fort)	TF24S	1
B	TP36S	Base-36-SM (Tree Post)	TP24S	1
C	FA4000S	Log Transfer Platform-3'-SM	FA4000S	1
D	FA4301	Accessible Step Link-2' Rise	FA4300	1
E	FA4703S	Stream Slide-5'-SM	FA4701S	1
F	FA4901	Tin Roof (Tree Fort)	FA4900	1
G	FA5105S	Ladder Climber-5'-SM	FA5103S	1
H	FA5117S	Oak Slice-3'-SM	FA5117S	1
I	FA5122S	Wood Pile Climber-5'-SM	FA5121S	1
J	FA5123S	Log Pillar Climber-3'-SM	FA5123S	1
K	VA3002	2-12 Age Plaque	Installed	1
L	FA4505L	Enclosure-15"-Left Hand	FA4505	4
M	FA4505R	Enclosure-15"-Right Hand	FA4505	4

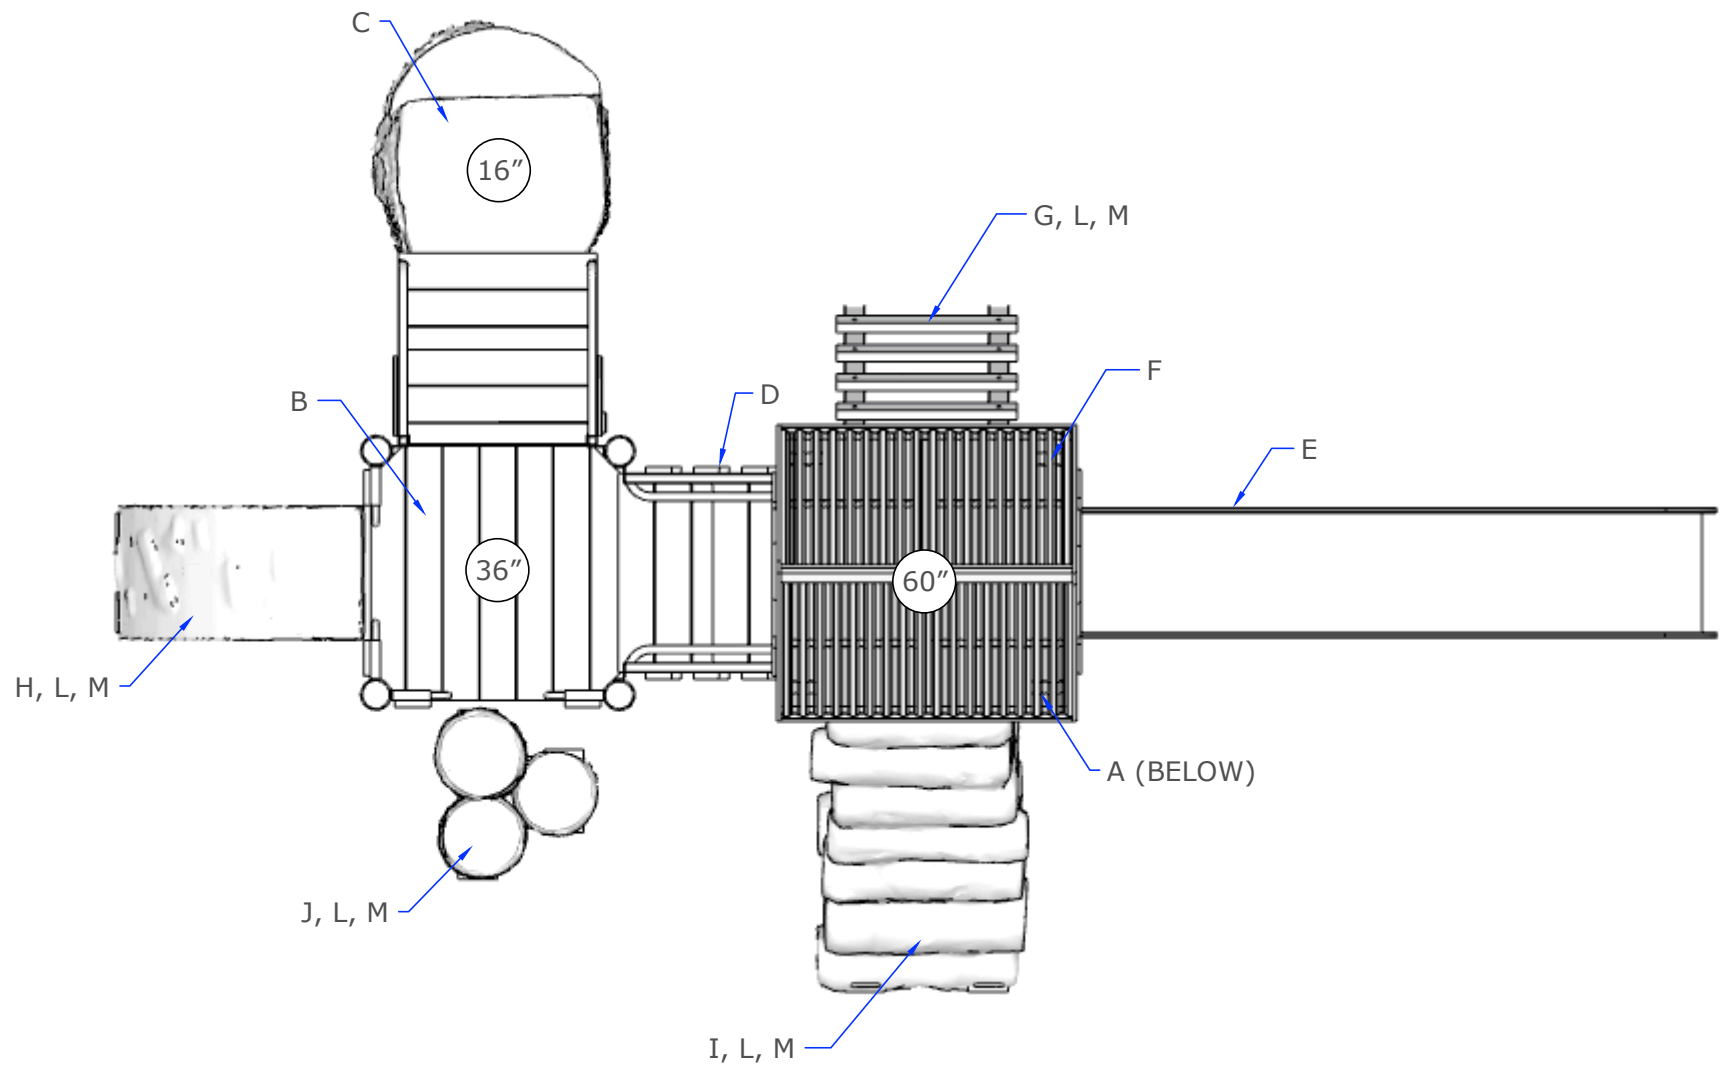

WELCOME

This play equipment has been designed for kids ages

2-12 years

Adult supervision is strongly recommended.



**WARNING**

Installation over a hard surface such as concrete, asphalt, or packed, earth may result in serious injury or death from falls.

Drawstrings have entangled on slides and other playground equipment causing strangulation, REMOVE helmets, drawstrings, scarves, and other accessories around the neck prior to playing on the playground.

Surfacing, and play surfaces may become HOT and cause burns. Check for hot surfaces prior to playing on the playground.

07/08/2025

Deep Woods Prairie Hills - Components

AGE: 2-12 Years


cre8play

80005S - Prairie Hills / Surface Mount


PREPARED BY: DVB

PAGE: 1 of 3

All images and concepts are Copyright © 2025, Cre8Play, LLC - All rights reserved. Drawings are not to scale unless otherwise specified.

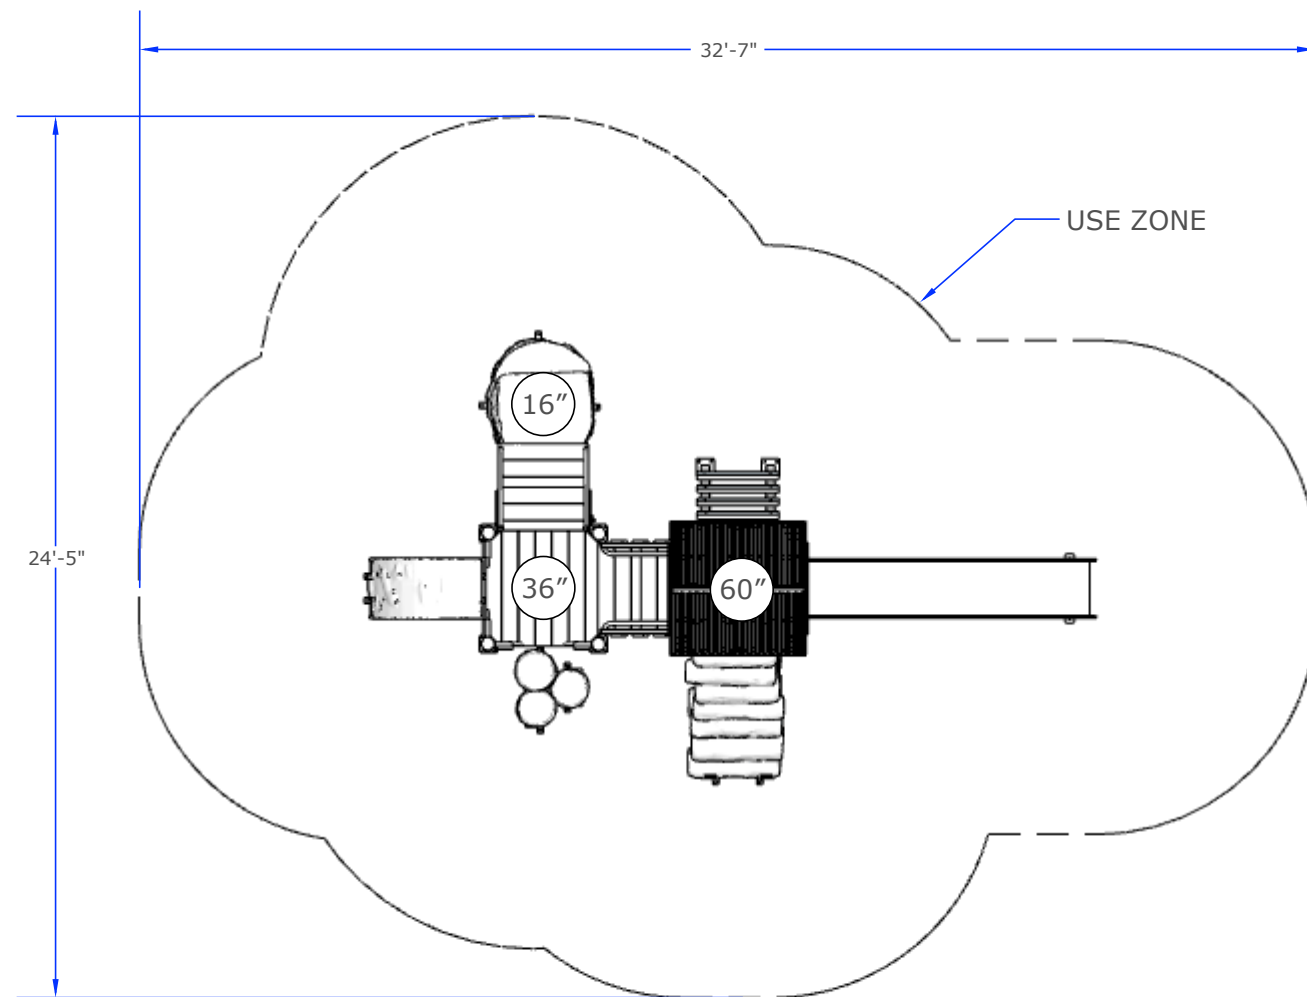


A 80005S-PRAIRIE HILLS
2 PLAN VIEW

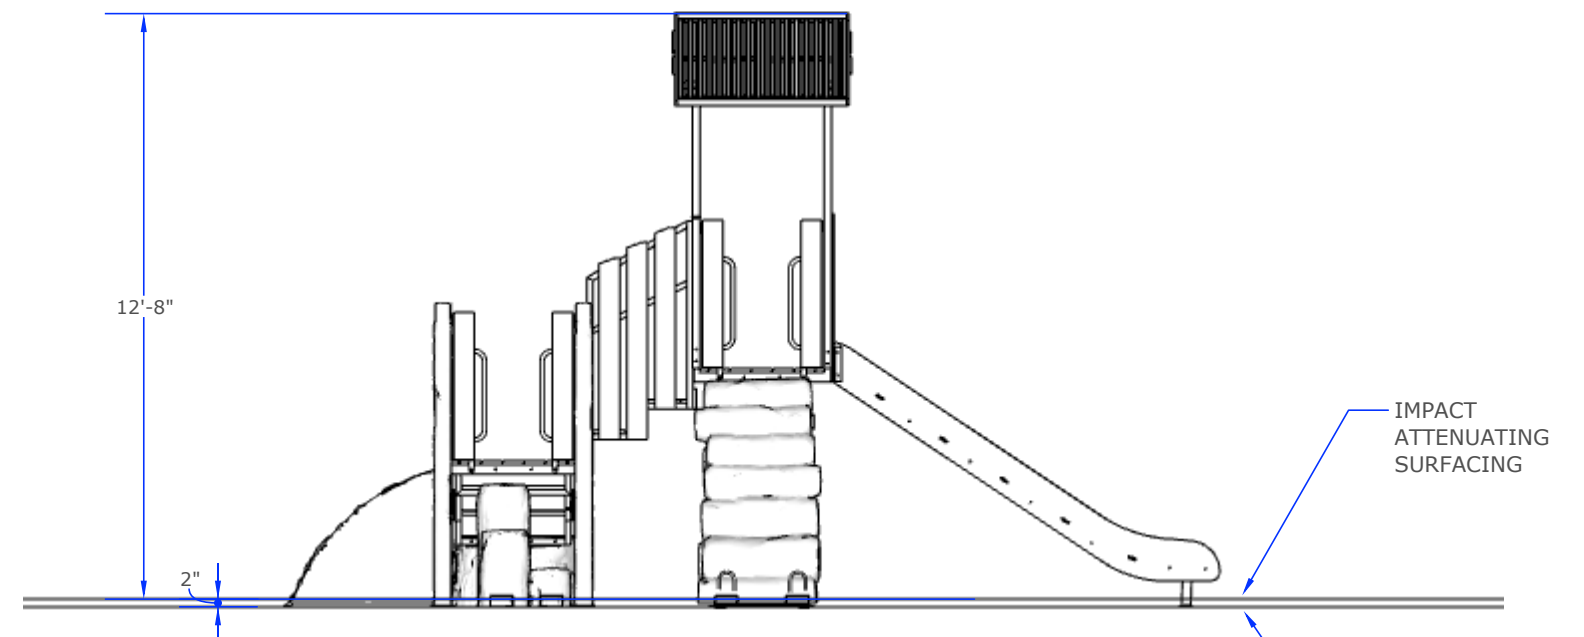

B 80005S-PRAIRIE HILLS
2 ELEVATION


Installation Notes:

- 1- Paved surfaces, such as asphalt and concrete, are NOT acceptable for use under your structure.
- 2- It is the consumer's responsibility to check with local utilities prior to excavating footings for any underground utility lines that may exist within the installation area.
- 3- It is the consumer's responsibility to check local soil conditions and drainage within the site area. Inquire with local contractors for appropriate recommendations.
- 4- Assemble the entire structure BEFORE anchoring to concrete unless instructed in the individual component installation instructions.
- 5- Read the installation instructions provided prior to beginning construction.
- 6- The complete area under and around your play structure must be covered with impact attenuating material.

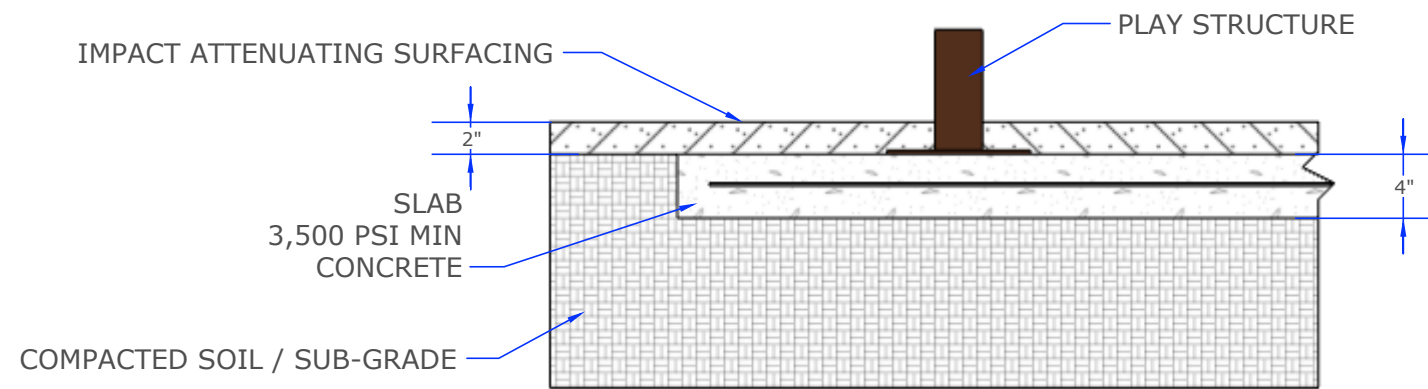

B
3 CONCRETE SLABS
SECTION

4" thick concrete slab
typical (verify for local conditions).
MIN 3,500 PSI concrete with
6 x 6 wire mesh W2.9 x W2.9 W.W.F.
flat sheets, centered in the slab.
-OR-
Fiber reinforced concrete mix
equivalent in strength to
MIN 3,500 PSI concrete with
6 x 6 wire mesh W2.9 x W2.9 W.W.F.
flat sheets, centered in the slab.
(BY OTHERS)

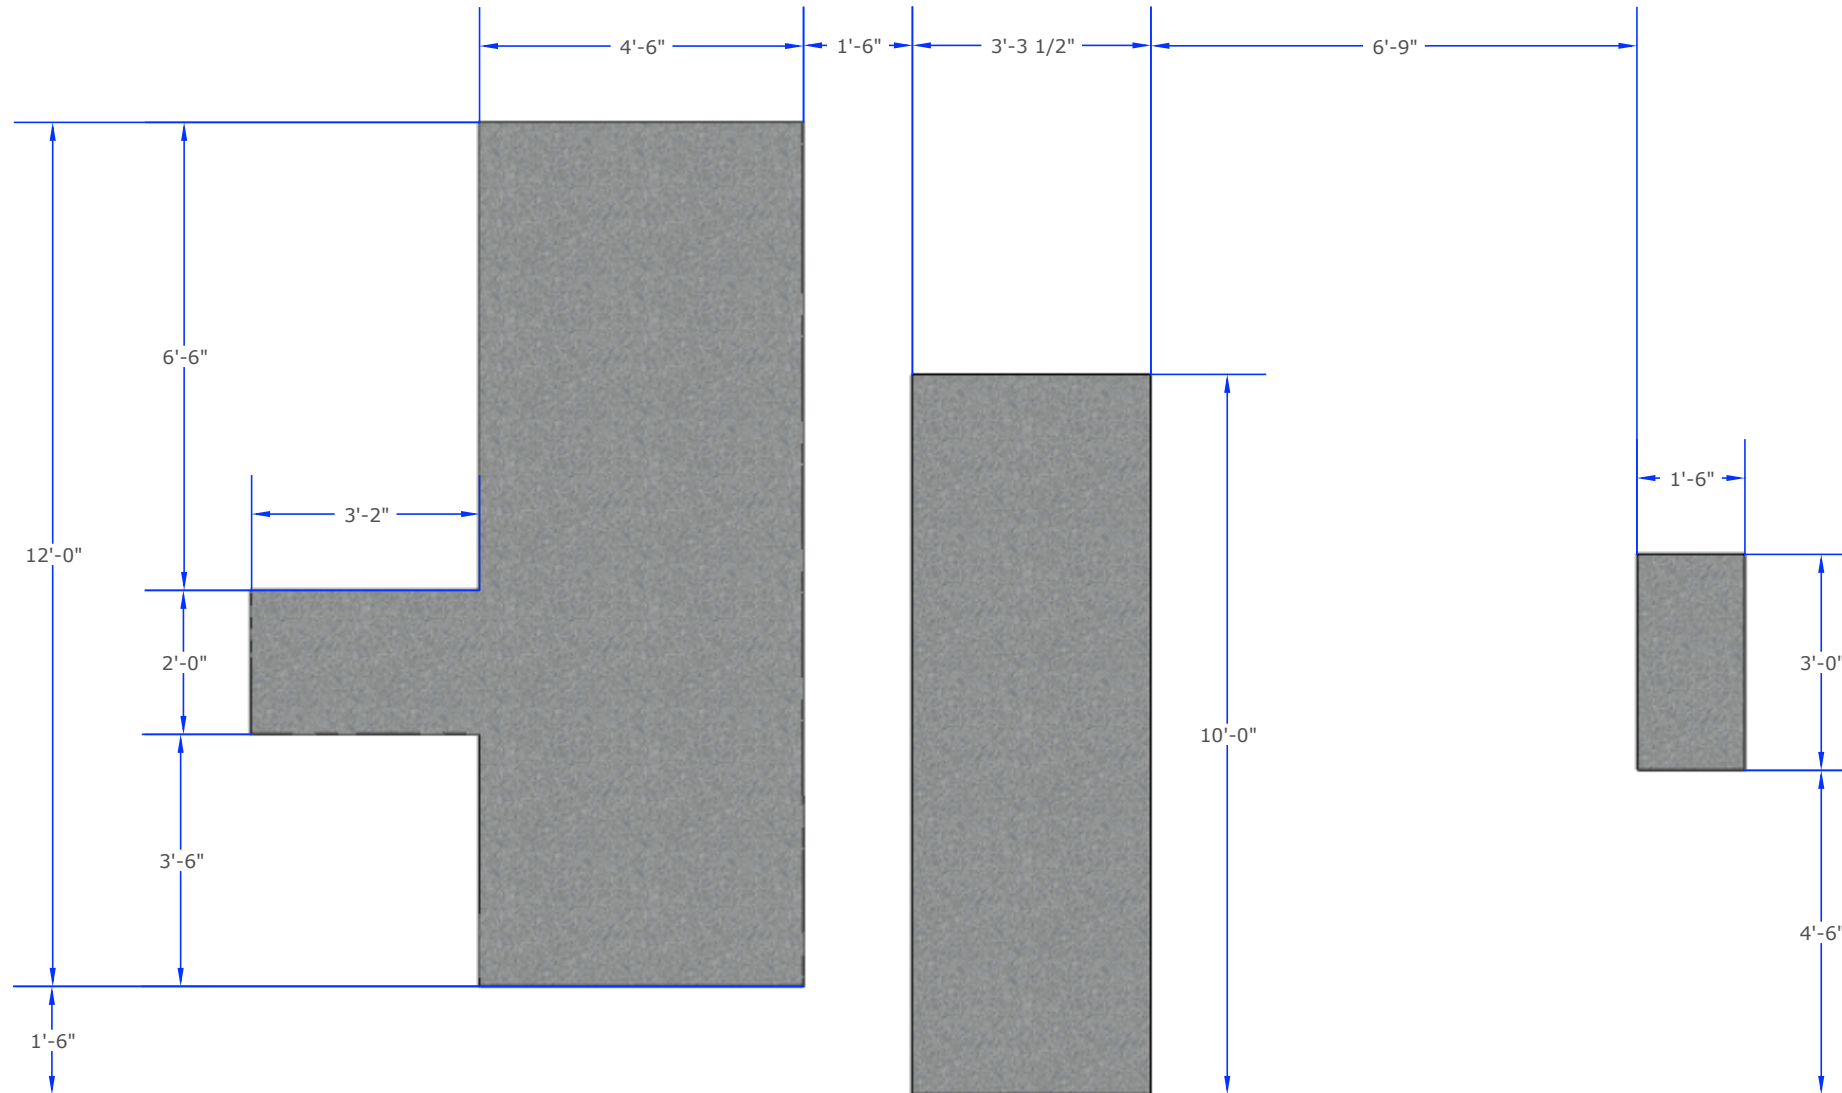

A
3 CONCRETE SLABS
PLAN VIEW

Concrete Notes:

- 1- Concrete slabs shown in this document are recommendations based on historical performance in average soil conditions. Footing dimensions may be modified by owner based on actual soil conditions. Before changing slab dimensions, we strongly recommend the slabs be reviewed and approved by a registered engineer.
- 3- Assemble the entire play structure before anchoring it to the concrete unless instructed to do so in the individual play component.