


#	Part Number	Component	Install Number	Qua
A	TF36 (2-5)	Base-36 (Tree Fort)	TF24	1
B	TF36R (2-5)	Base-36 (Tree Fort)	TF24	1
C	TP12 (2-5)	Base-48 (Tree Post)	TP24	1
D	FA4009 (2-5)	Accessible Handholds	FA4009 (2-5)	1
E	FA4312 (2-5)	Entry Step - 1' rise (2-5)	FA4312 (2-5)	1
F	FA4313 (2-5)	Accessible Step Link-2' (2-5)	FA4300	1
G	FA4315 (2-5)	Crawl Tube (2-5)	FA4310	1
H	FA4603 (2-5)	Enclosure - Butterfly Panel - 2' to 4' (2 to 5)	FA4600 (2-5)	1
I	FA4604 (2-5)	Acorn Maze Panel (2-5)	FA4604	1
J	FA4708 (2-5)	Stream Slide-3' (2-5)	FA4700 (2-5)	1
K	FA4900	Clubhouse Roof (Tree Fort)	FA4900	1
L	FA5145	Plank Climber-3'	FA5113	1
M	FA5148	Ladder Climber-3'	FA5103	1
N	FA5150	Tree Stump Climber-3'	FA5115	1
O	VA3005	2-5 Age Plaque	Installed	1
P	FA4601L	Enclosure-15" (2-5)-Left Hand	FA4600	3
Q	FA4601R	Enclosure-15" (2-5)-Right Hand	FA4600	3

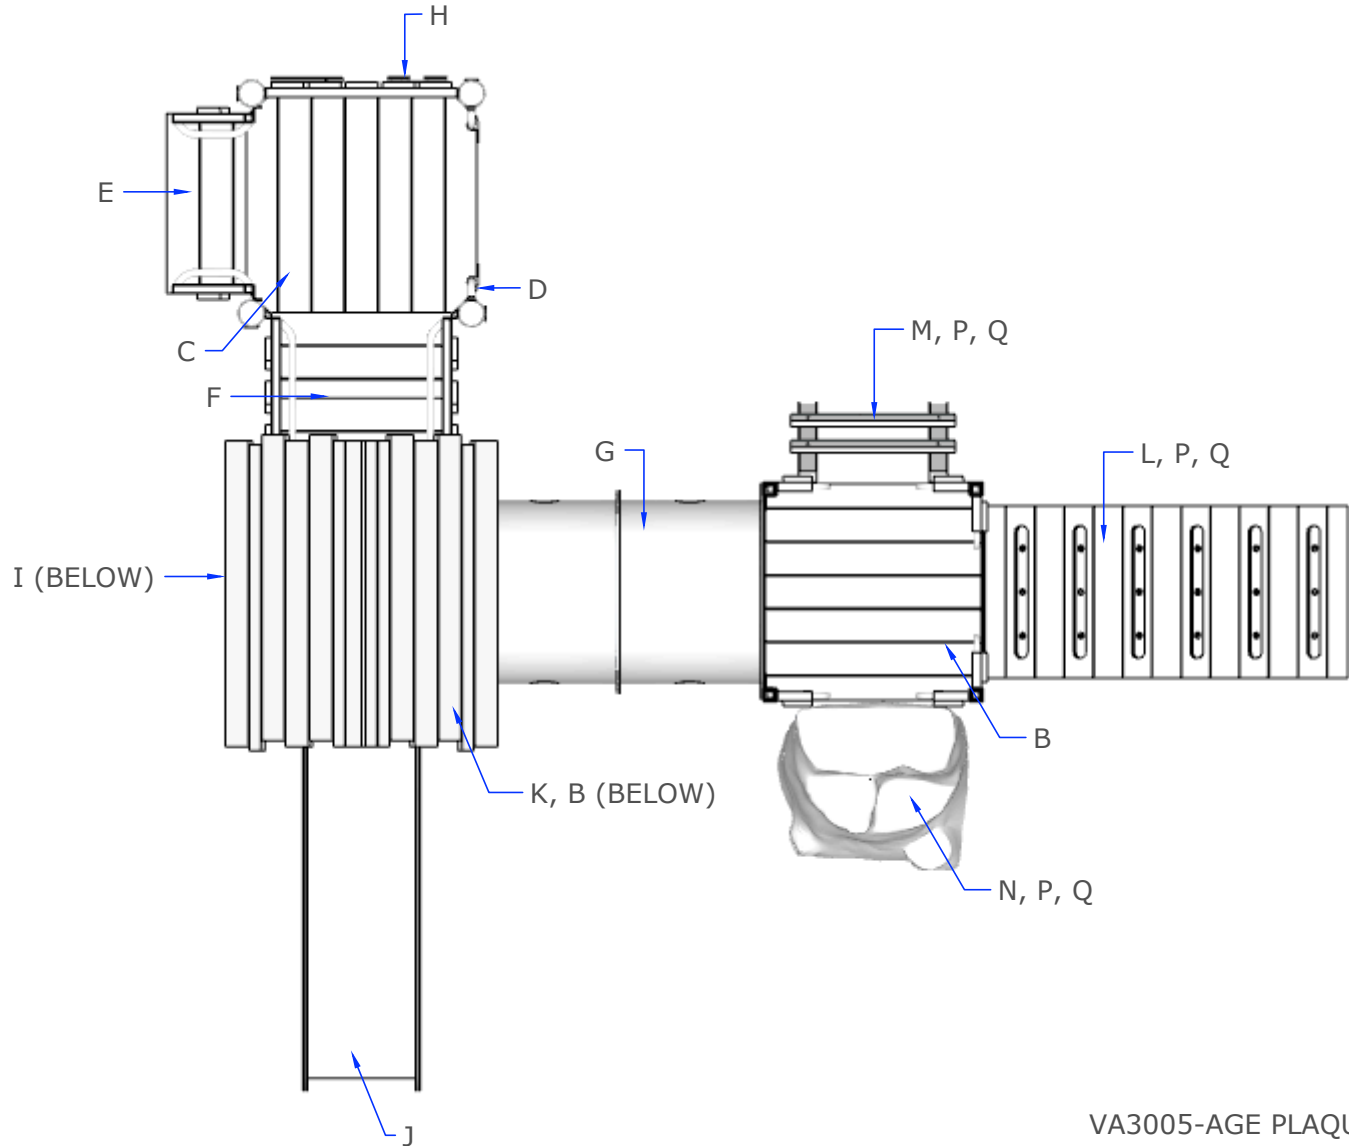

VA3005-AGE PLAQUE (2-5)



WELCOME

This play equipment has been designed for kids ages **2-5 years**. Adult supervision is strongly recommended.




WARNING

Installation over a hard surface such as concrete, asphalt, or packed, earth may result in serious injury or death from falls.

Drawstrings have entangled on slides and other playground equipment causing strangulation. REMOVE helmets, drawstrings, scarves, and other accessories around the neck prior to playing on the playground.


Surfacing, and play surfaces may become HOT and cause burns. Check for hot surfaces prior to playing on the playground.

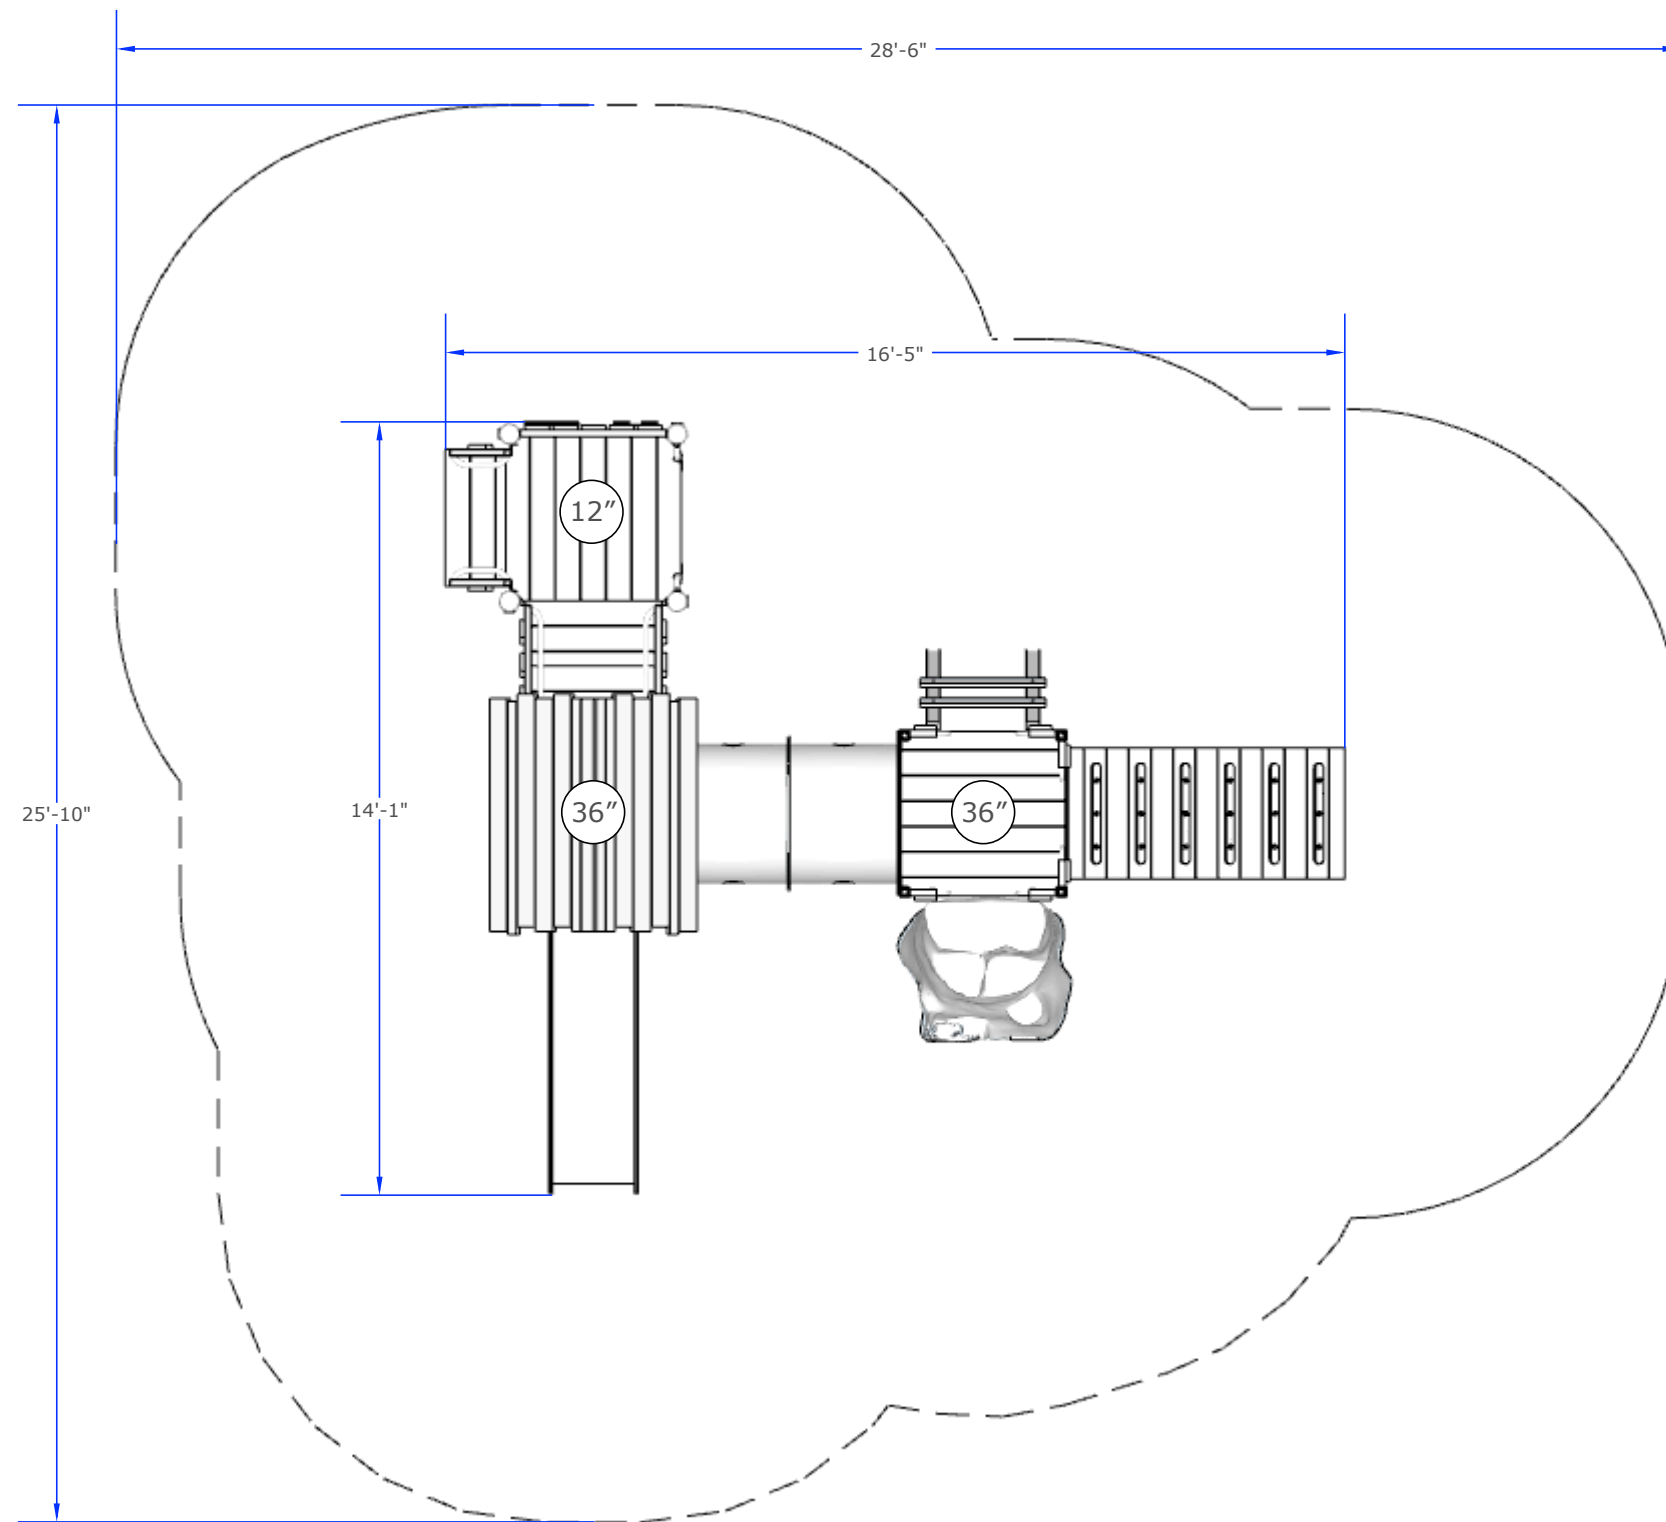


A 80011-ACORN ADVENTURE
2 PLAN VIEW

Installation Notes:

- 1- Paved surfaces, such as asphalt and concrete, are NOT acceptable for use under your structure.
- 2- It is the consumer's responsibility to check with local utilities prior to excavating footings for any underground utility lines that may exist within the installation area.
- 3- It is the consumer's responsibility to check local soil conditions and drainage within the site area. Inquire with local contractors for appropriate recommendations.
- 4- Assemble the entire structure BEFORE anchoring to concrete unless instructed in the individual component installation instructions.
- 5- Read the installation instructions provided prior to beginning construction.
- 6- The complete area under and around your play structure must be covered with impact attenuating material.

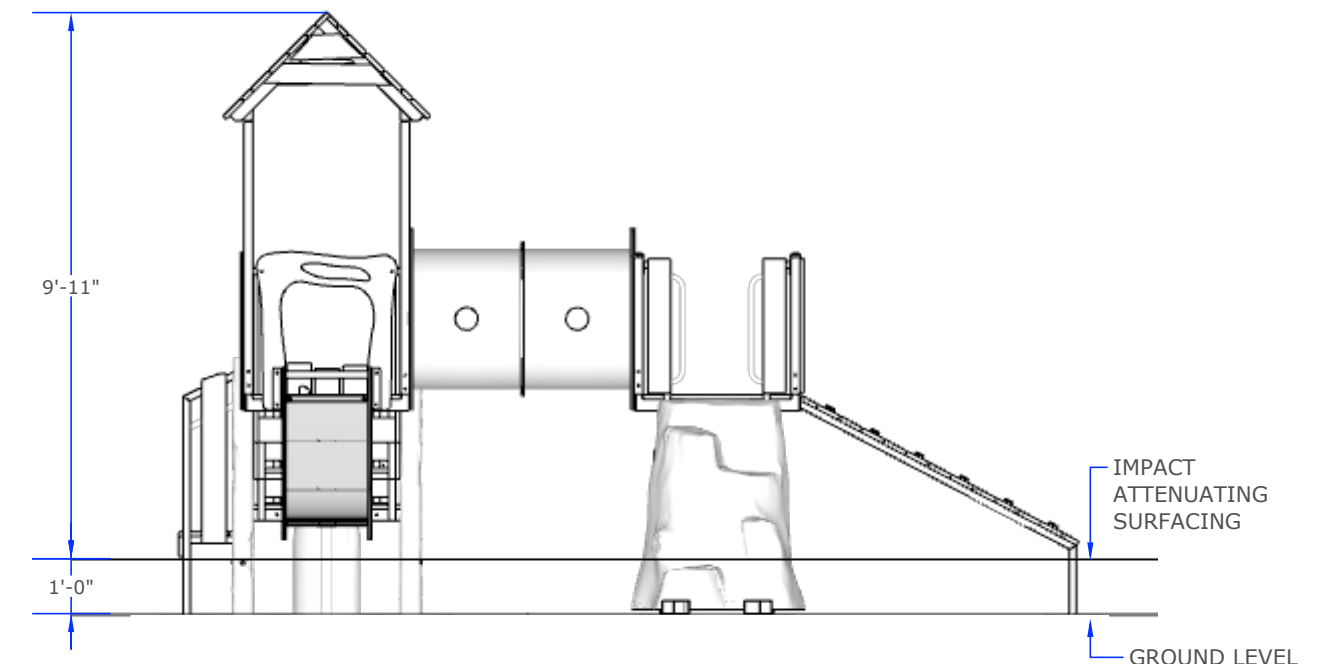


B 80011-ACORN ADVENTURE
2 ELEVATION

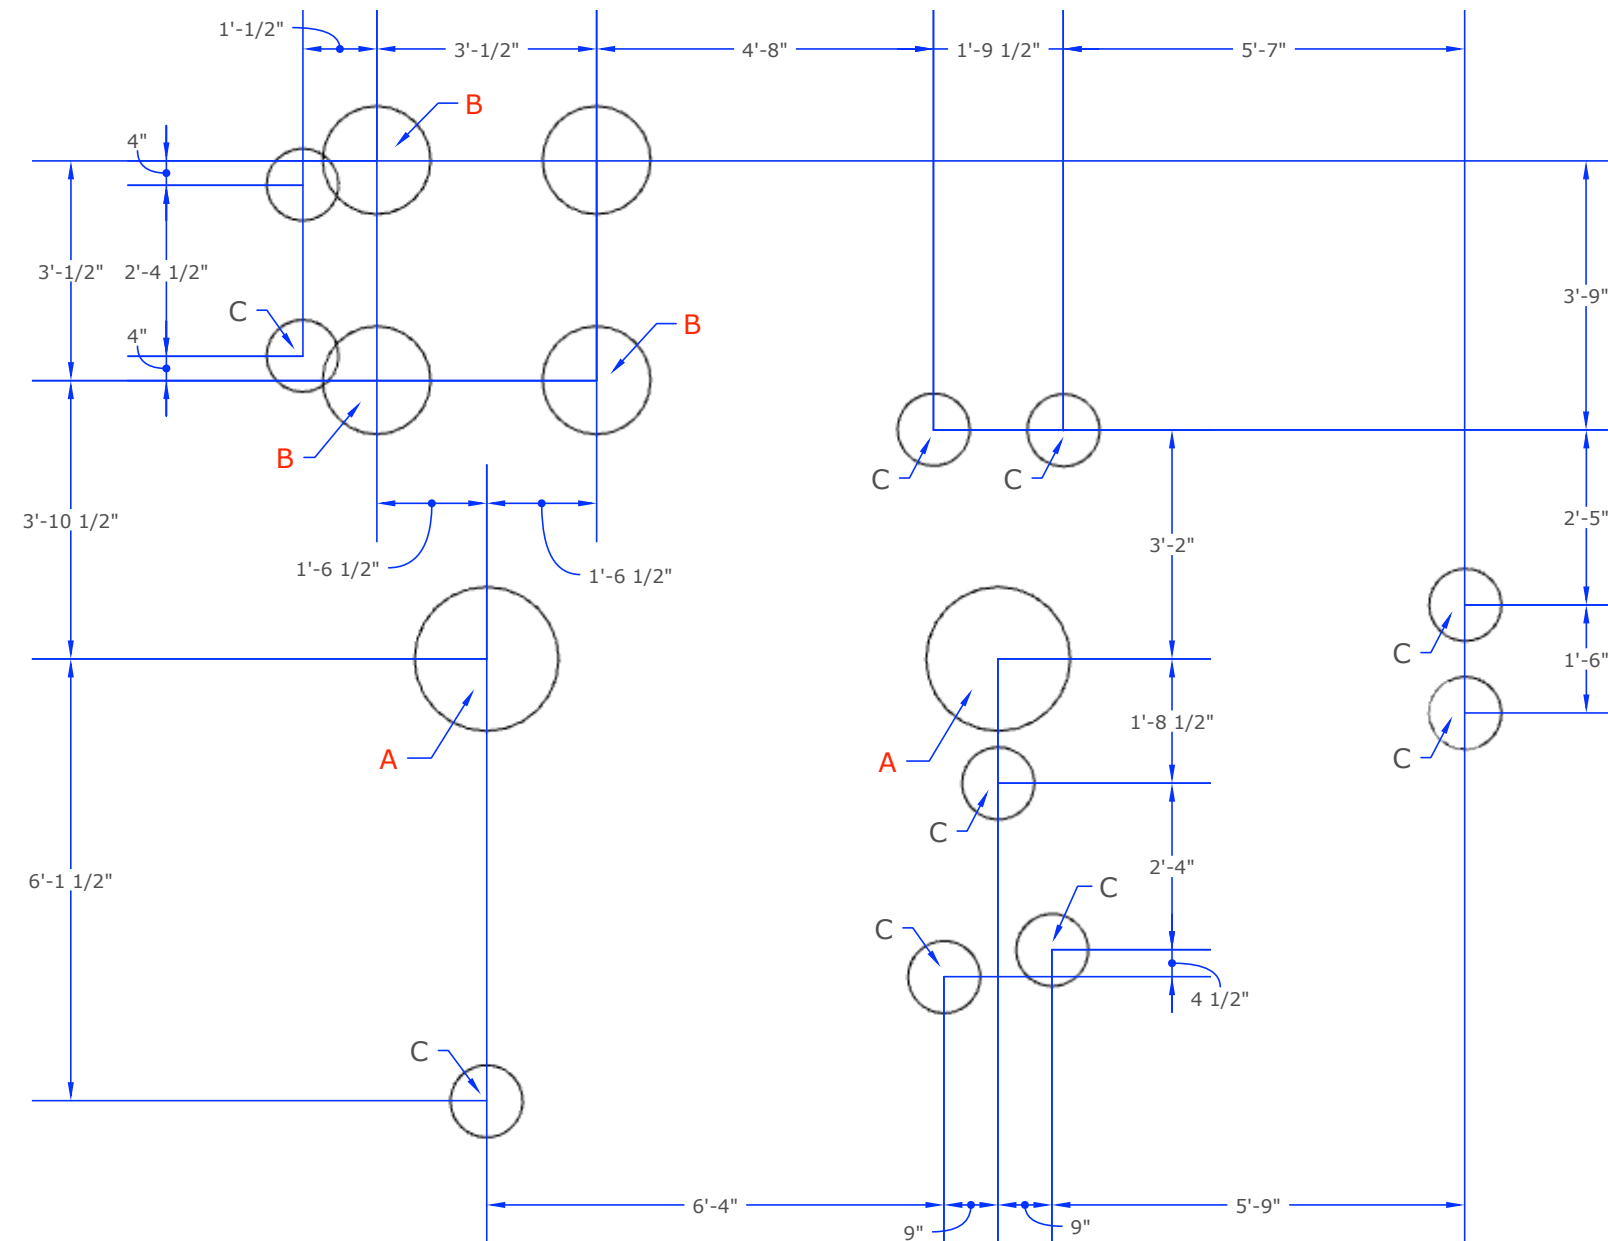


A
3 CONCRETE FOOTERS
PLAN VIEW


A = 24" DIAMETER X 36" DEEP FOOTING (SUPPORT POST)
 B = 18" DIAMETER X 24" DEEP FOOTING (SUPPORT POST)
 C = 12" DIAMETER X 12" DEEP FOOTING (COMPONENT)

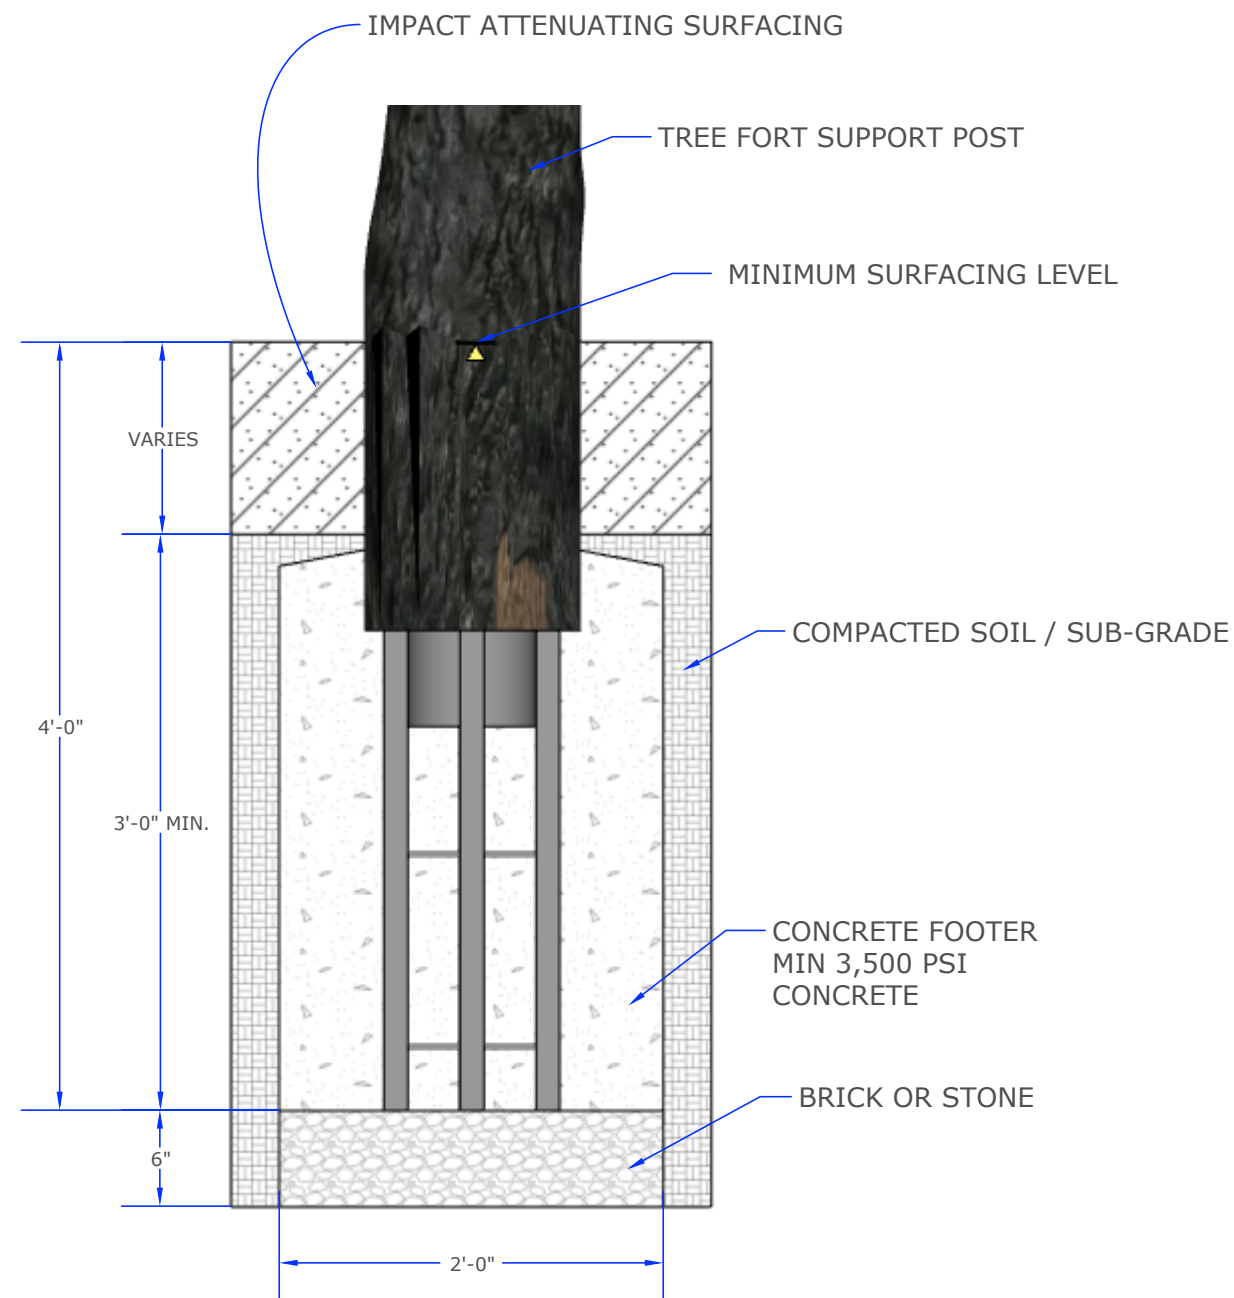

A CONCRETE FOOTING SECTION
SECTION-ELEVATION

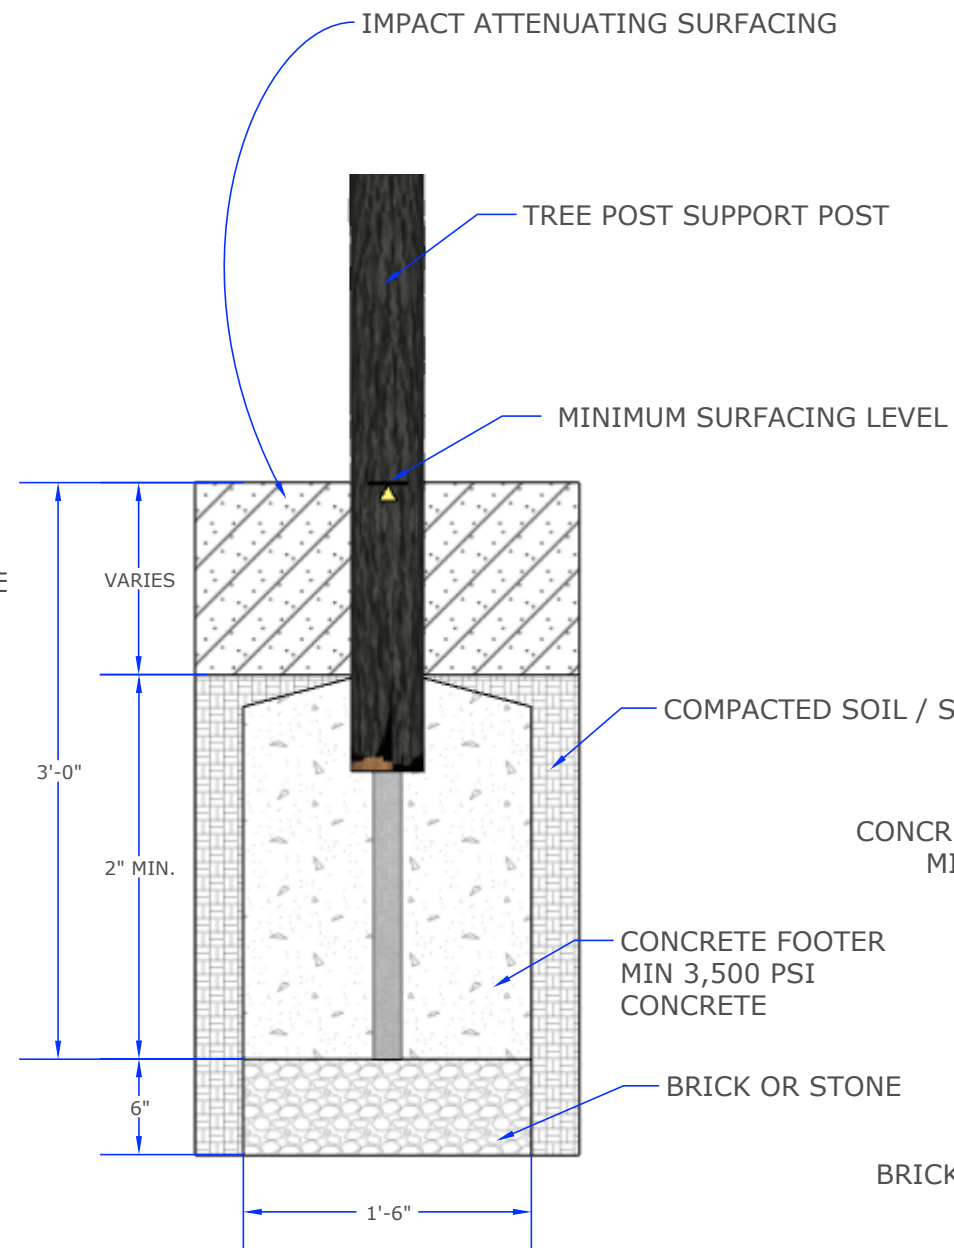

B CONCRETE FOOTING SECTION
SECTION-ELEVATION

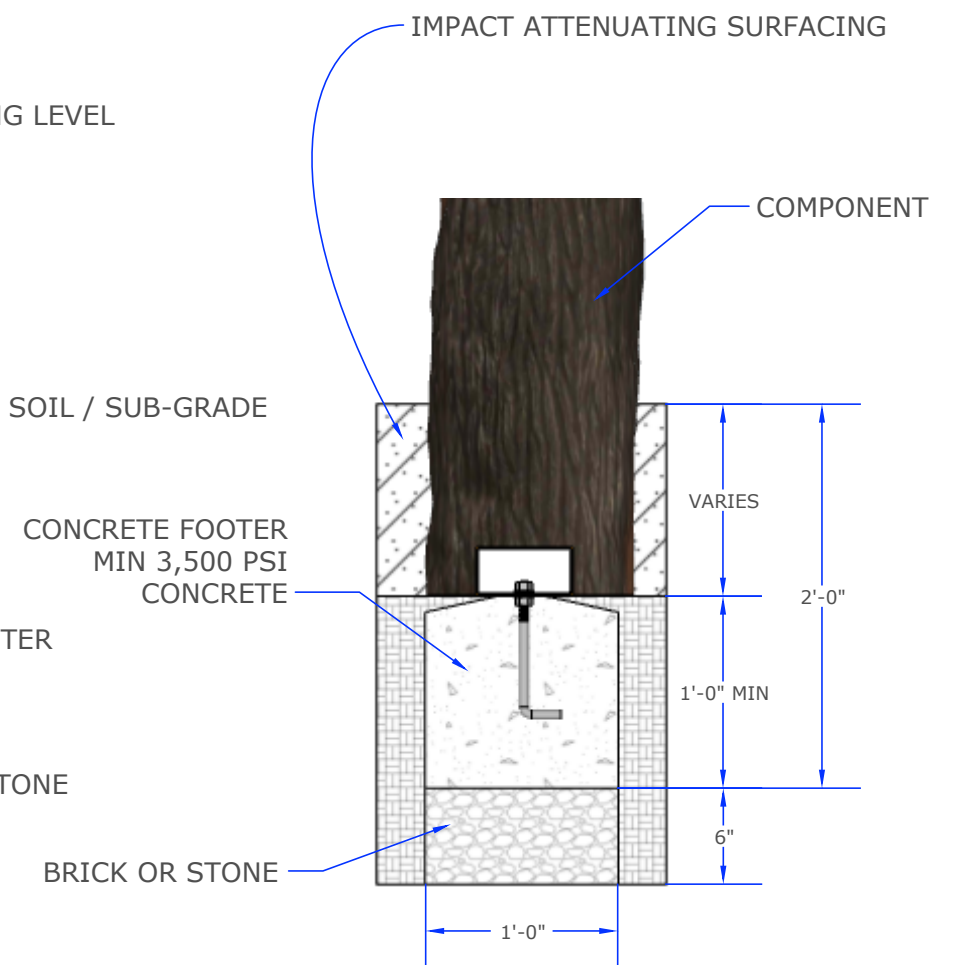

C CONCRETE FOOTING SECTION
SECTION-ELEVATION

Footing Notes:

- 1- Do not encase the bottom of the support post in concrete. Place the post directly on packed stone or brick.
- 2- The footings shown in this document are recommendations based on historical performance in average soil conditions. Footing dimensions may be modified by owner based on actual soil conditions. Before changing footing dimensions, we strongly recommend the footings be reviewed and approved by a registered engineer.
- 3- The base of the footings must be below the frost line.
- 4- Assemble the entire play structure before pouring concrete unless instructed to do so in the individual play component.