


#	Part Number	Component	Install Number	Qua
A	TF72S	Base-72 (Tree Fort)	TF24S	1
B	TP48S	Base-48 (Tree Fort)	TP24S	1
C	FA3000S	Tree House - 8'	FA3000S	1
D	FA4004S	Rock Transfer Platform - 4'	FA4003S	1
E	FA4301	Accessible Step Link - 2' Rise	FA4300	1
F	FA4308	Timber Ridge Climber - 2' Rise	FA4303	1
G	FA4704S	Stream Slide - 6'	FA4701S	1
H	FA4710S	Sectional Slide - 3' to 8'	FA4710S	1
I	FA5106S	Ladder Climber - 6'	FA5103S	1
J	FA5110S	Cargo Net Climber-4'	FA5110S	1
K	FA5124S	Log Pillar Climber-4'	FA5123S	1
L	FA5138S	Climbing Wall-8'	FA5134S	1
M	FA5140S	Rope Ladder - 8'	FA5126S	1
N	ZZUN3402	Slide Section - Right	UN3412	3
O	ZZUN3401	Slide Section - Straight	UN3412	1
P	ZZUN3403	Slide Section - Left	UN3412	2
Q	ZZUN3412 S	3'-6" Slide Support	UN3412	1
R	ZZUN3414S	5'-6" Slide Support	UN3412	1
S	VA3002	2-12 Age Plaque	Installed	1
T	FA4601L	Enclosure-15" (2-5)-Left Hand	FA4600	5
U	FA4601R	Enclosure-15" (2-5)-Right Hand	FA4600	5

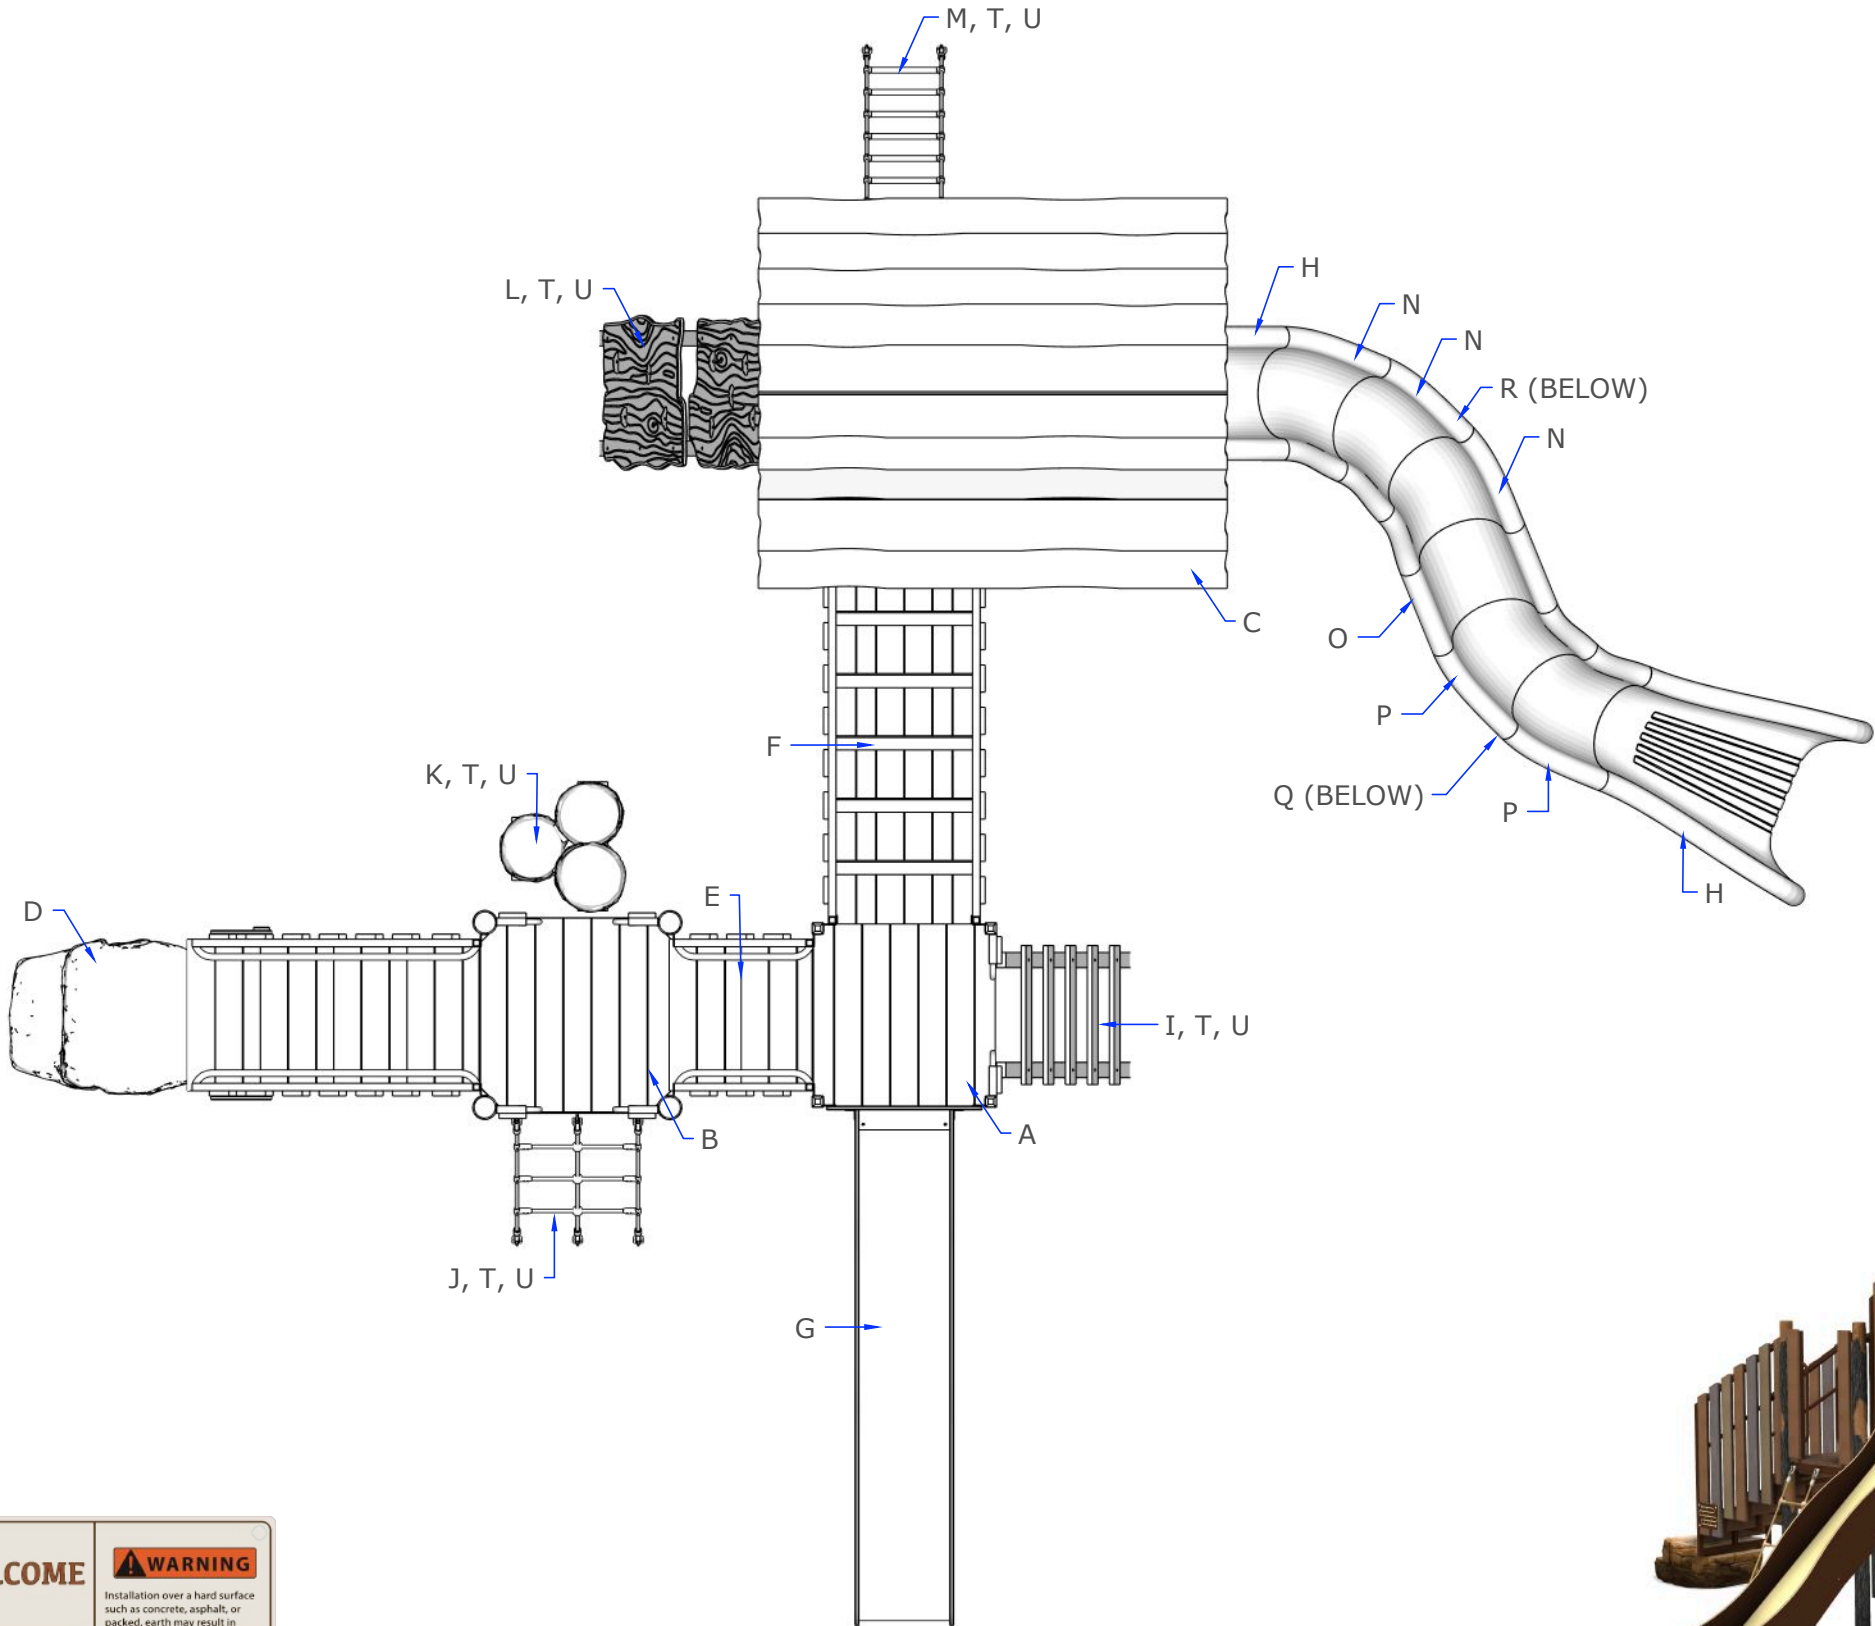


WELCOME

This play equipment has been designed for kids ages **2-12 years**. Adult supervision is strongly recommended.




WARNING

Installation over a hard surface such as concrete, asphalt, or packed, earth may result in serious injury or death from falls. Drawstrings have entangled on slides and other playground equipment causing strangulation. REMOVE helmets, drawstrings, scarves, and other accessories around the neck prior to playing on the playground. Surfacing, and play surfaces may become HOT and cause burns. Check for hot surfaces prior to playing on the playground.

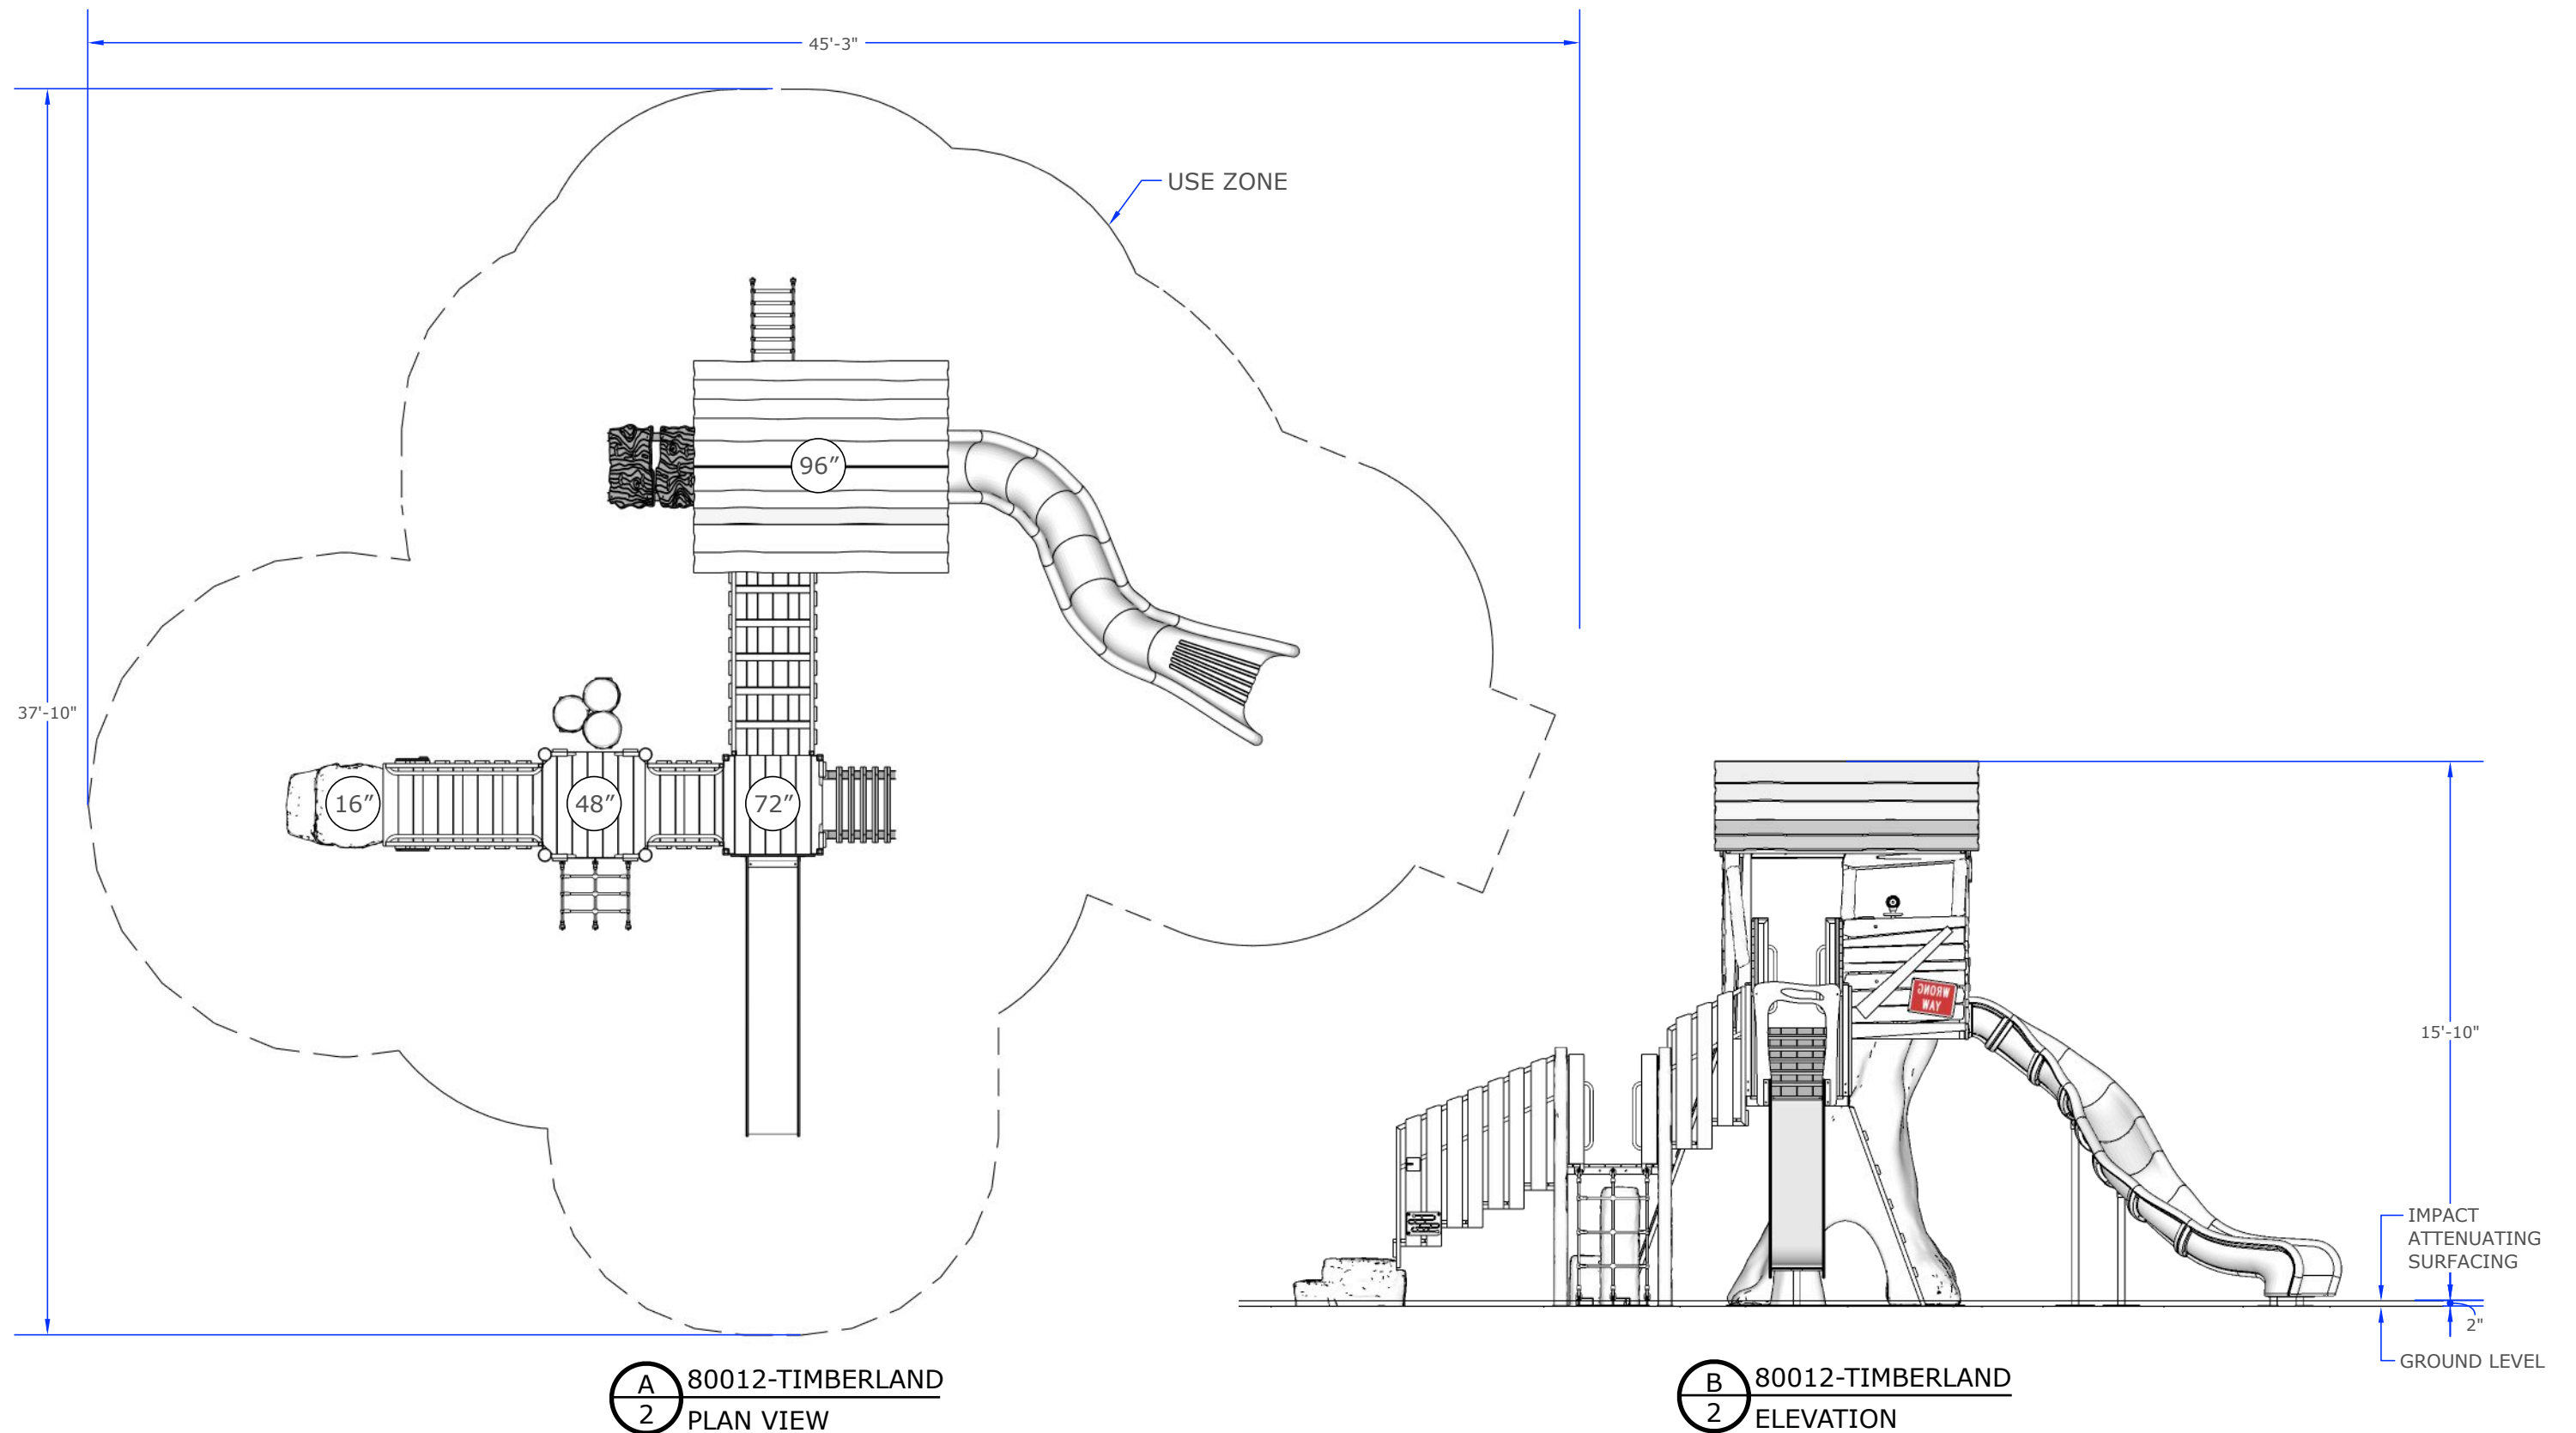


Installation Notes:

- 1- Paved surfaces, such as asphalt and concrete, are NOT acceptable for use under your structure.
- 2- It is the consumer's responsibility to check with local utilities prior to excavating footings for any underground utility lines that may exist within the installation area.
- 3- It is the consumer's responsibility to check local soil conditions and drainage within the site area. Inquire with local contractors for appropriate recommendations.
- 4- Assemble the entire structure BEFORE anchoring to concrete unless instructed in the individual component installation instructions.
- 5- Read the installation instructions provided prior to beginning construction.
- 6- The complete area under and around your play structure must be covered with impact attenuating material.

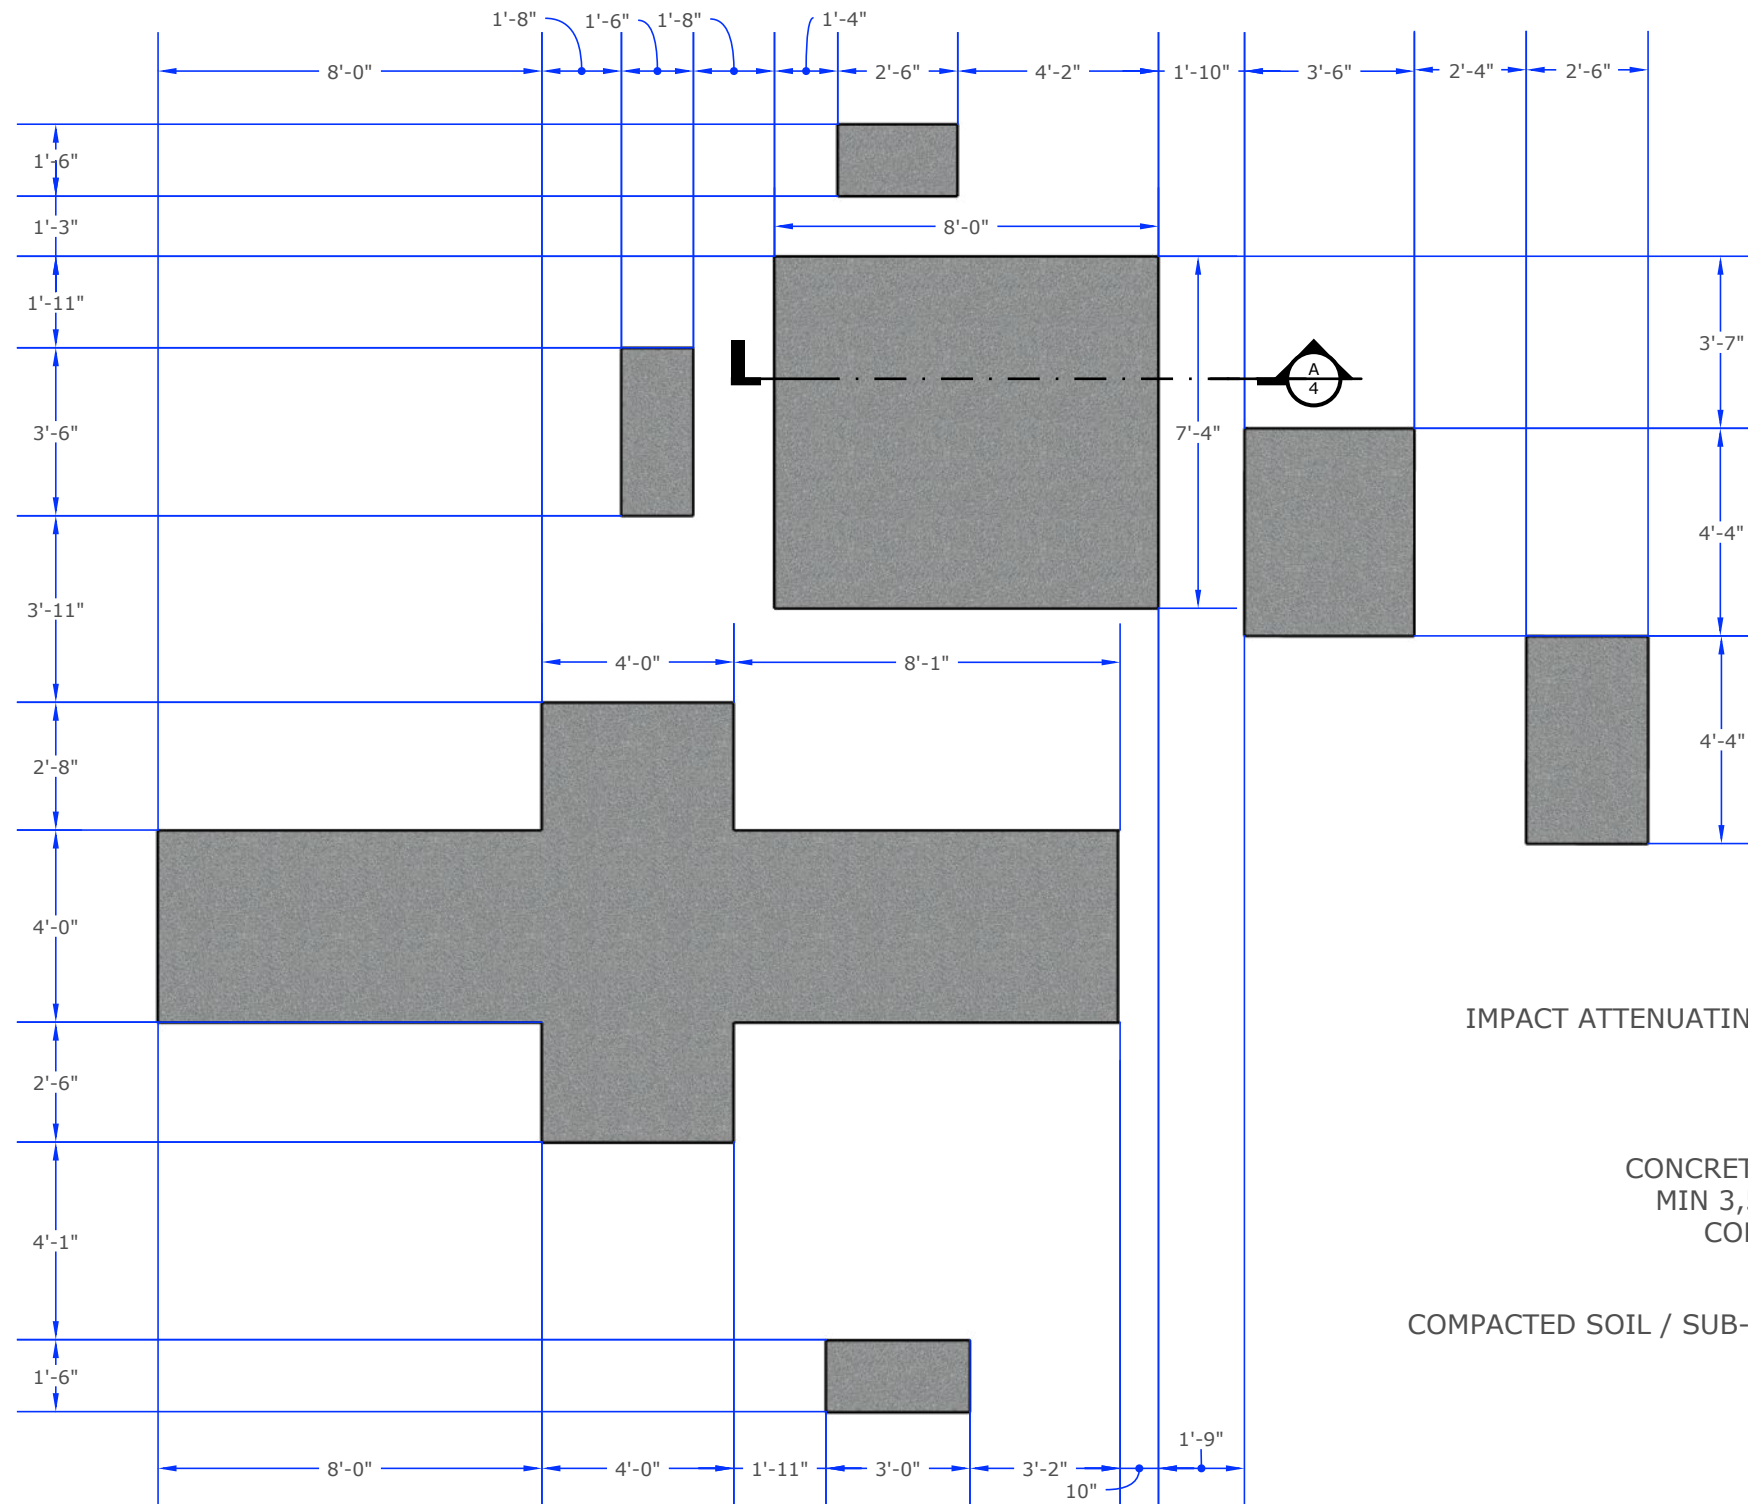

A
3 CONCRETE FOOTERS
PLAN VIEW


4" thick concrete slab
typical (verify for local conditions).
MIN 3,500 PSI concrete with
6 x 6 wire mesh W2.9 x W2.9 W.W.F.
flat sheets, centered in the slab.
-OR-
Fiber reinforced concrete mix
equivalent in strength to
MIN 3,500 PSI concrete with
6 x 6 wire mesh W2.9 x W2.9 W.W.F.
flat sheets, centered in the slab.
(BY OTHERS)

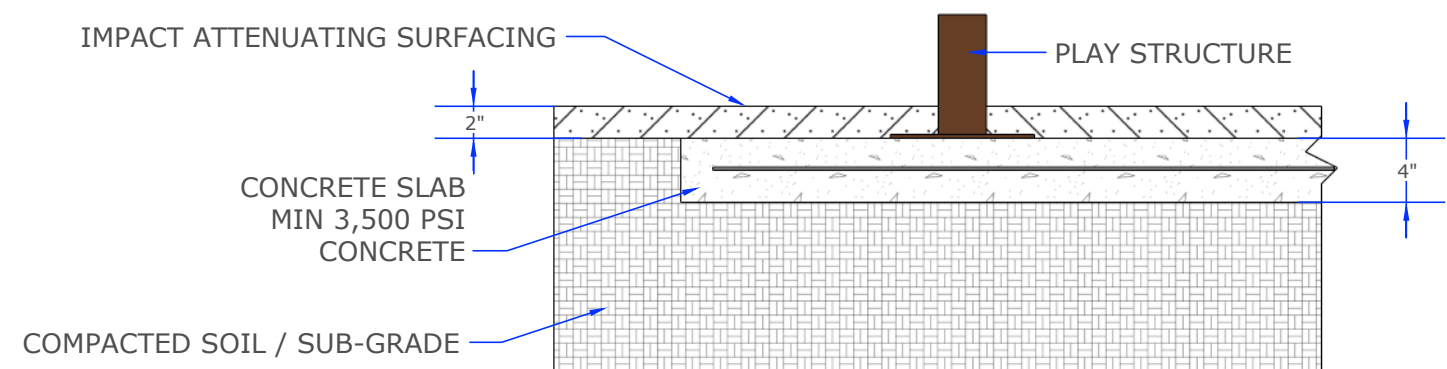

B
3 CONCRETE SLABS
SECTION

Concrete Notes:

- 1- Concrete slabs shown in this document are recommendations based on historical performance in average soil conditions. Footing dimensions may be modified by owner based on actual soil conditions.
- Before changing slab dimensions, we strongly recommend the slabs be reviewed and approved by a registered engineer.
- 3- Assemble the entire play structure before anchoring it to the concrete unless instructed to do so in the individual play component.

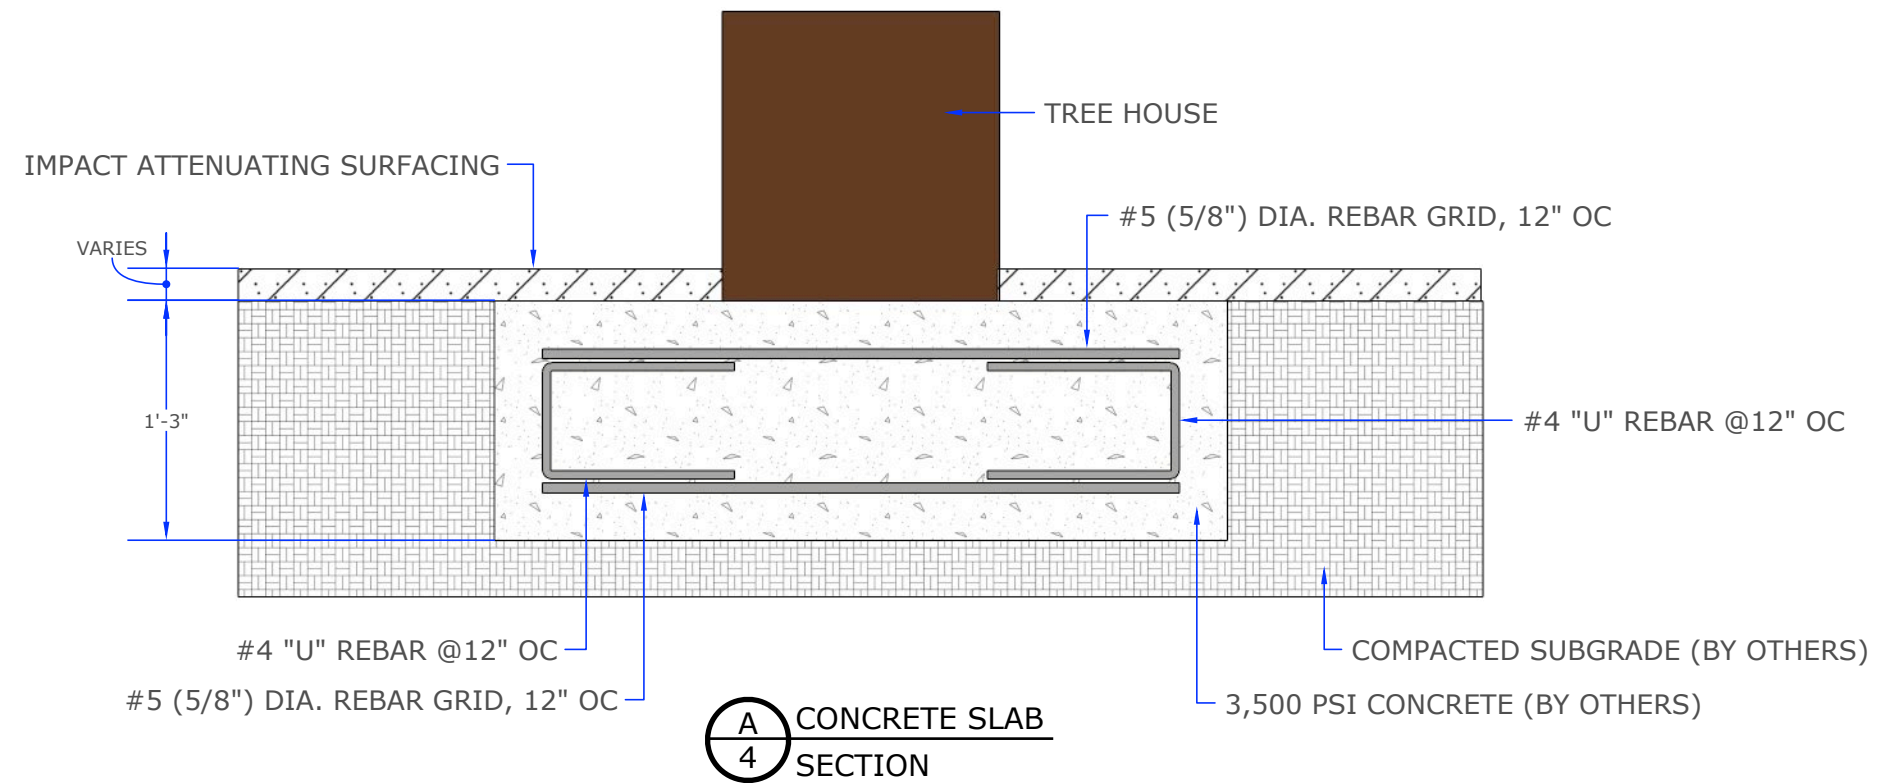

Concrete Slab Notes:

- 1- Concrete slabs shown in this document are recommendations based on historical performance in average soil conditions. Footing dimensions may be modified by owner based on actual soil conditions. Before changing slab dimensions, we strongly recommend the slabs be reviewed and approved by a registered engineer.
- 3- Assemble the entire play structure before anchoring it to the concrete unless instructed to do so in the individual play component.